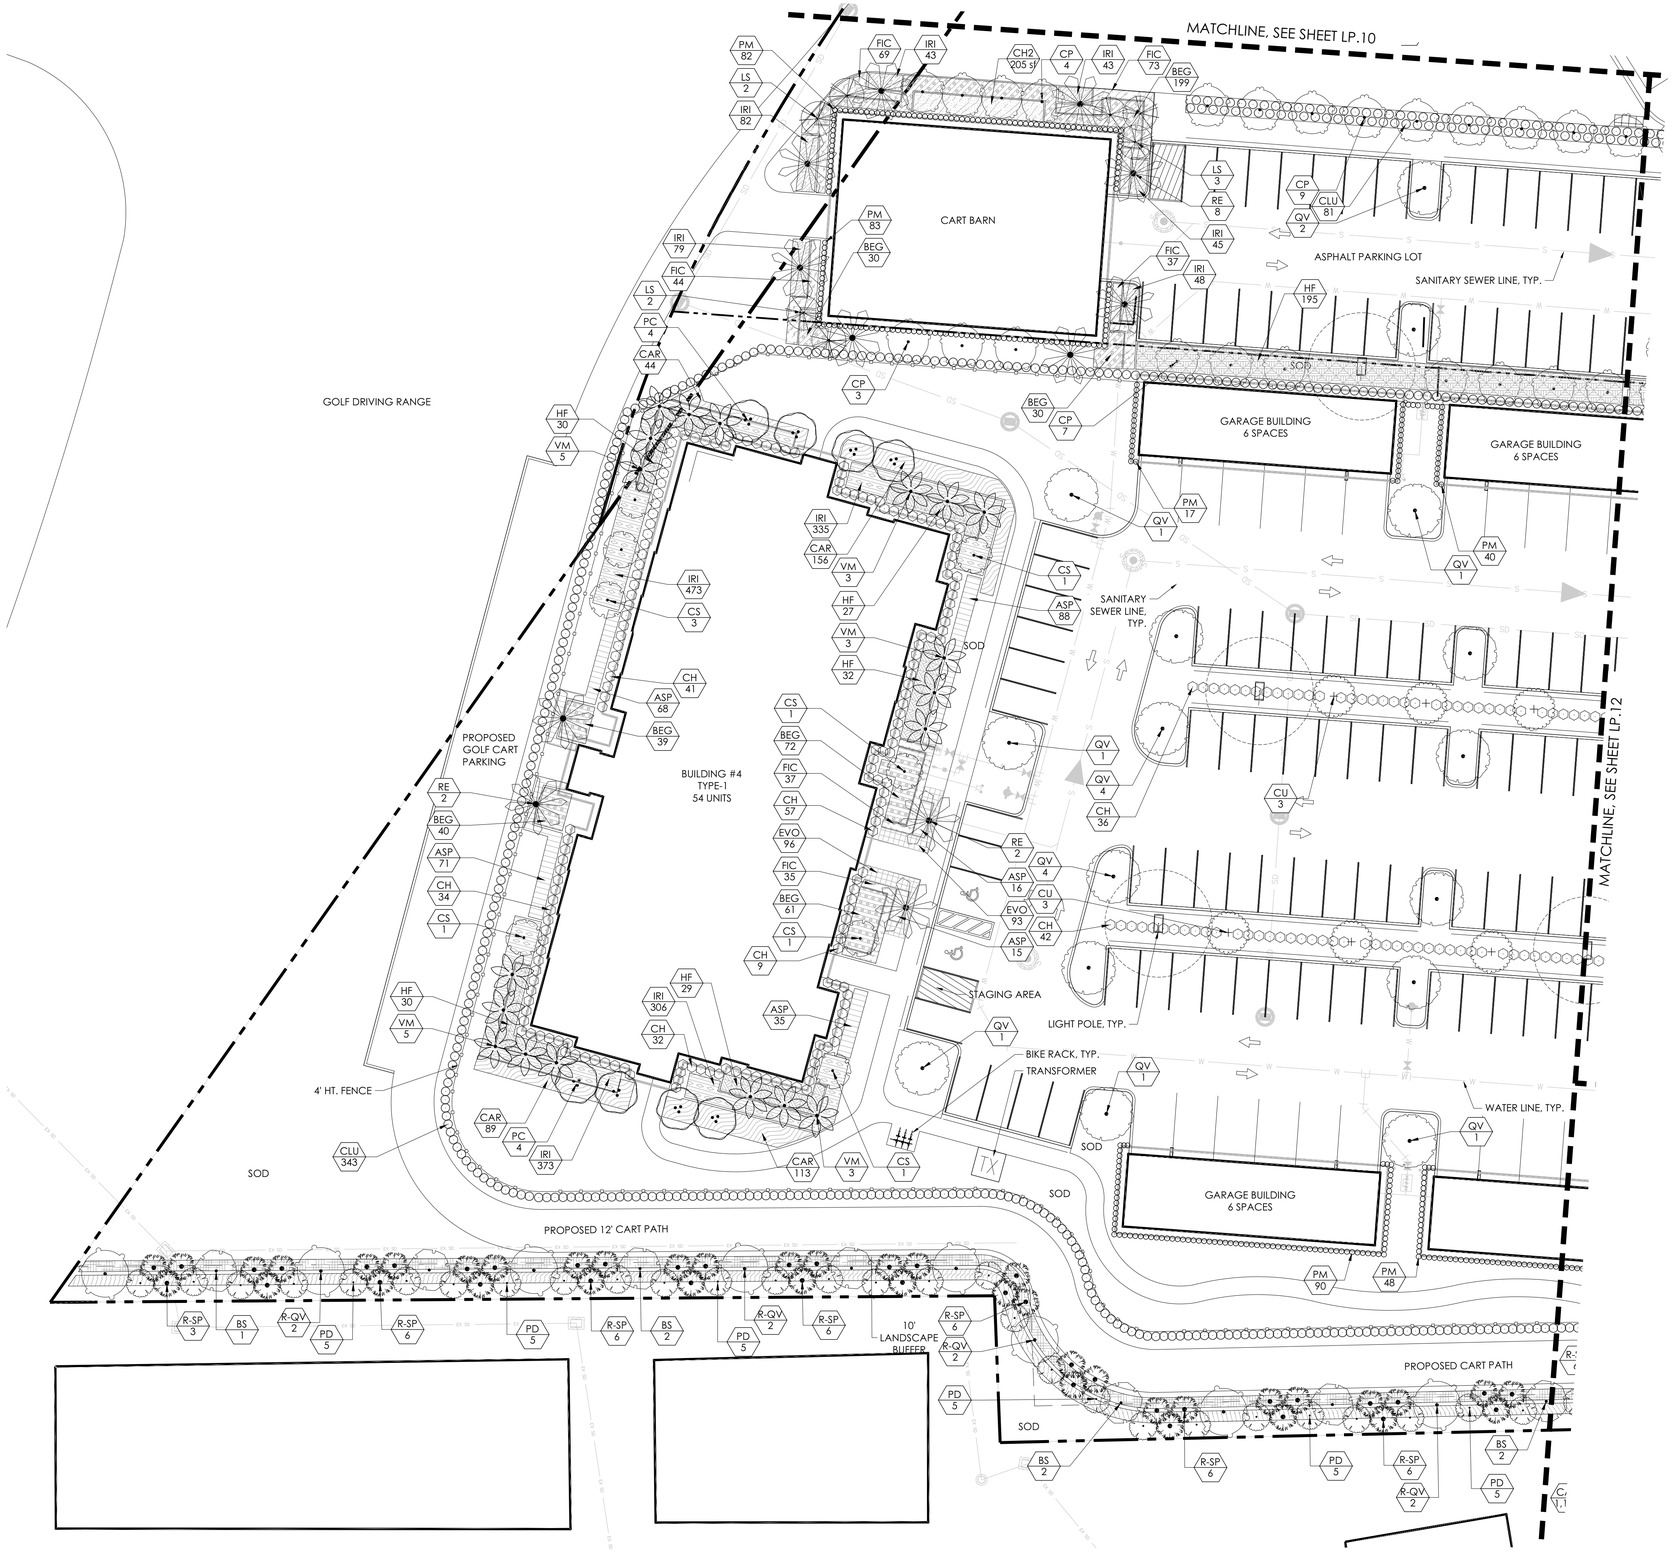

LOCATION MAP

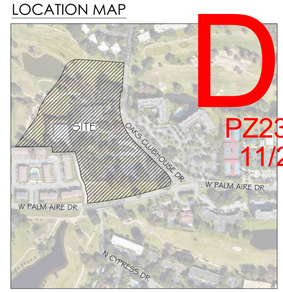

DRC
PZ23-12000017
11/20/2024

insite studio
planning + landscape architecture
3601 PGA Blvd, Suite 220, Palm Beach Gardens, FL 33410
phone: 561-249-0940 | email: info@insitestudio.com
www.insitestudio.com | License#:LC26000606

Consultants:

Revisions:
2023/06/12 - Intake
2023/08/16 - Resubmittal #1
2024/01/02 - Resubmittal #2
2024/10/16 - Resubmittal #3

THE OAKS AT PALM AIRE
Pompano Beach, Florida

MORGUARD

Digitally signed by Brian Terry
DN: C=US, E=brianterry@insitestudio.com, O="Insite Studio, Inc.", OU=LA6666978, CN=Brian Terry
Date: 2024.10.16 16:04:19-04'00'

ALWAYS CALL 811 TWO FULL BUSINESS DAYS BEFORE YOU DIG TO HAVE UNDERGROUND UTILITIES LOCATED AND MARKED.

Sunshine811.com

Drawn By:	AS/JG/ZK
Drawing #:	1272
File Name:	LP_1272.dwg
Date:	01/03/2024

LANDSCAPE PLAN

SHEET #: LP.11