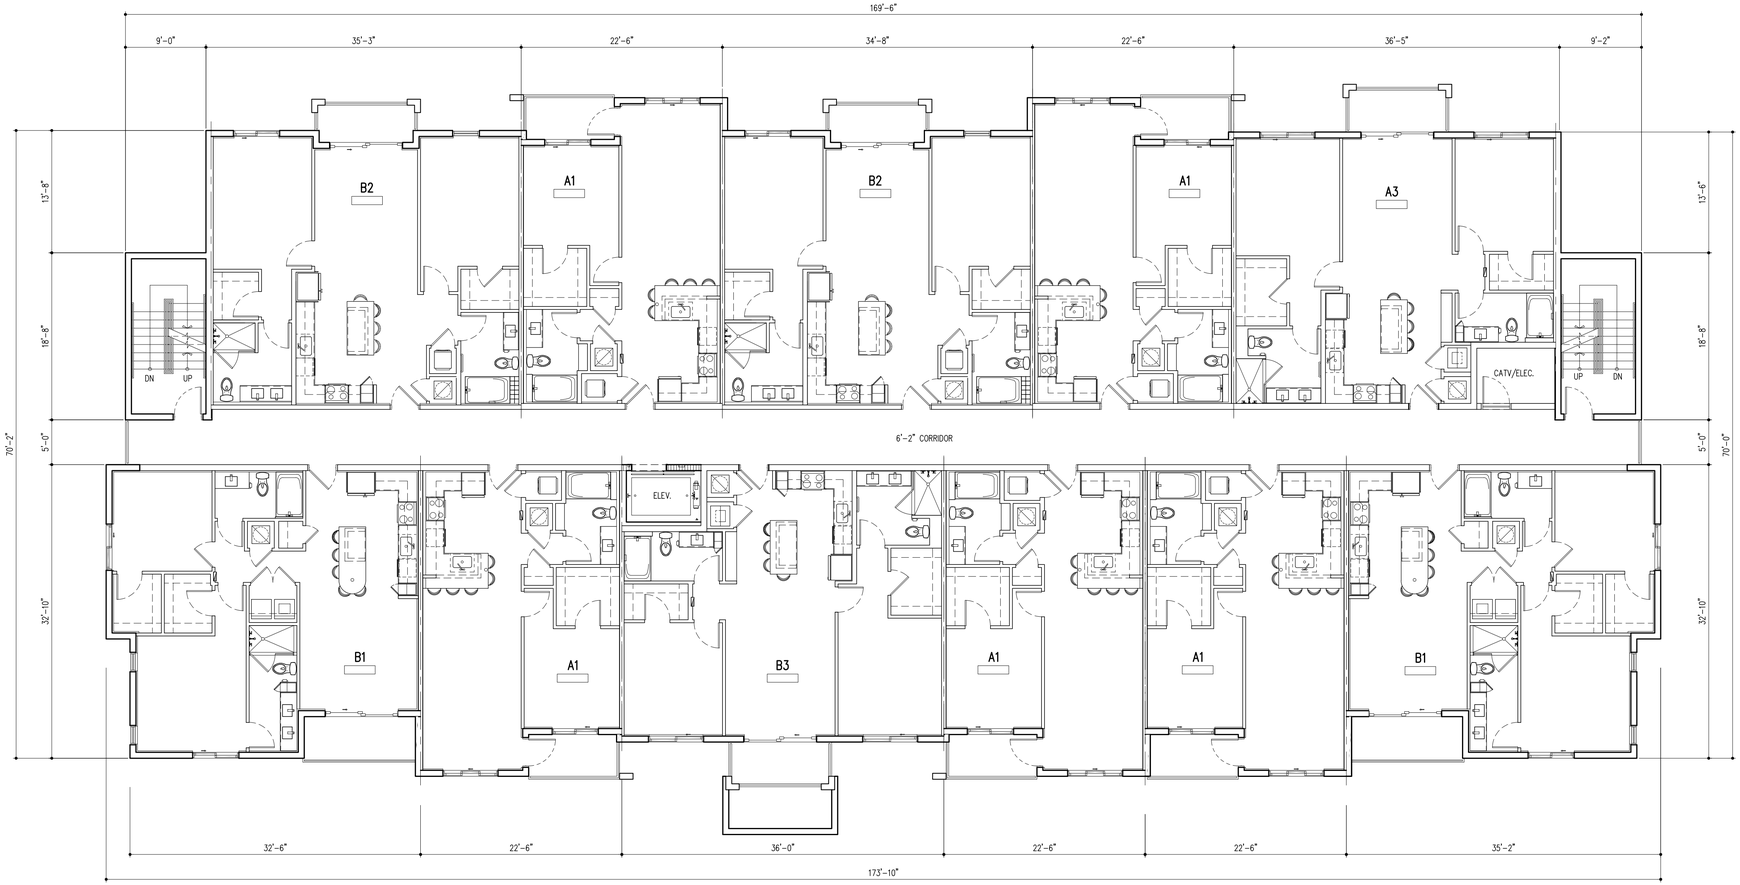

LEVEL 2

11 UNITS

BLDG TYPE II

5 STORY/54 DU'S

SCALE: 1/8 "= '-0"

DRC

DRC SUBMITTAL 06/13/2023

PZ23-12000017

07/19/2023

ARCHITECT'S BUILDING CODE STATEMENT: TO THE BEST OF THE ARCHITECT'S KNOWLEDGE THE PLANS AND SPECIFICATIONS COMPLY WITH THE FLORIDA BUILDING CODE SEVENTH EDITION (2020) AND THE APPLICABLE FIRE SAFETY STANDARDS AS DETERMINED BY THE LOCAL AUTHORITY AND CHAPTER 633 FLORIDA STATUTES.

COPYRIGHT © 2022, MSA ARCHITECTS, INC. THE ARCHITECTURAL DESIGN AND DETAIL DRAWINGS FOR THIS BUILDING AND/OR OVERALL PROJECT ARE THE LEGAL PROPERTY OF AND ALL RIGHTS ARE RESERVED BY THE ARCHITECT. THEIR USE FOR REPRODUCTION, CONSTRUCTION, OR DISTRIBUTION IS PROHIBITED UNLESS AUTHORIZED IN WRITING BY THE ARCHITECT.

MSA ARCHITECTS

ARCHITECTURE & PLANNING

MSA ARCHITECTS, INC.
AAC000895
8950 SW 74th COURT
SUITE 1515
MIAMI, FLORIDA 33156
(305) 273-9911

OAKS @ PALM AIRE

FOR:
MORGUARD
LOCATED AT:
POMPANO BEACH, FLORIDA

Beatriz Hernandez Digitally signed by Beatriz Hernandez
Date: 2023.06.13 10:59:05 -04'00'

STATE OF FLORIDA
BEATRIZ HERNANDEZ
REGISTERED ARCHITECT
AR0094576

BEATRIZ HERNANDEZ
AR0094576

	BY
PRE-APP MEETING 04/04/2023	
DRC SUBMITTAL 06/13/2023	

DRAWN
CONTRACT DATE 10/12/22
SCALE AS SHOWN
JOB NO. 2181.PRJ
SHEET TITLE:
BUILDING TYPE II
SHEET NUMBER:
A-2.2.2