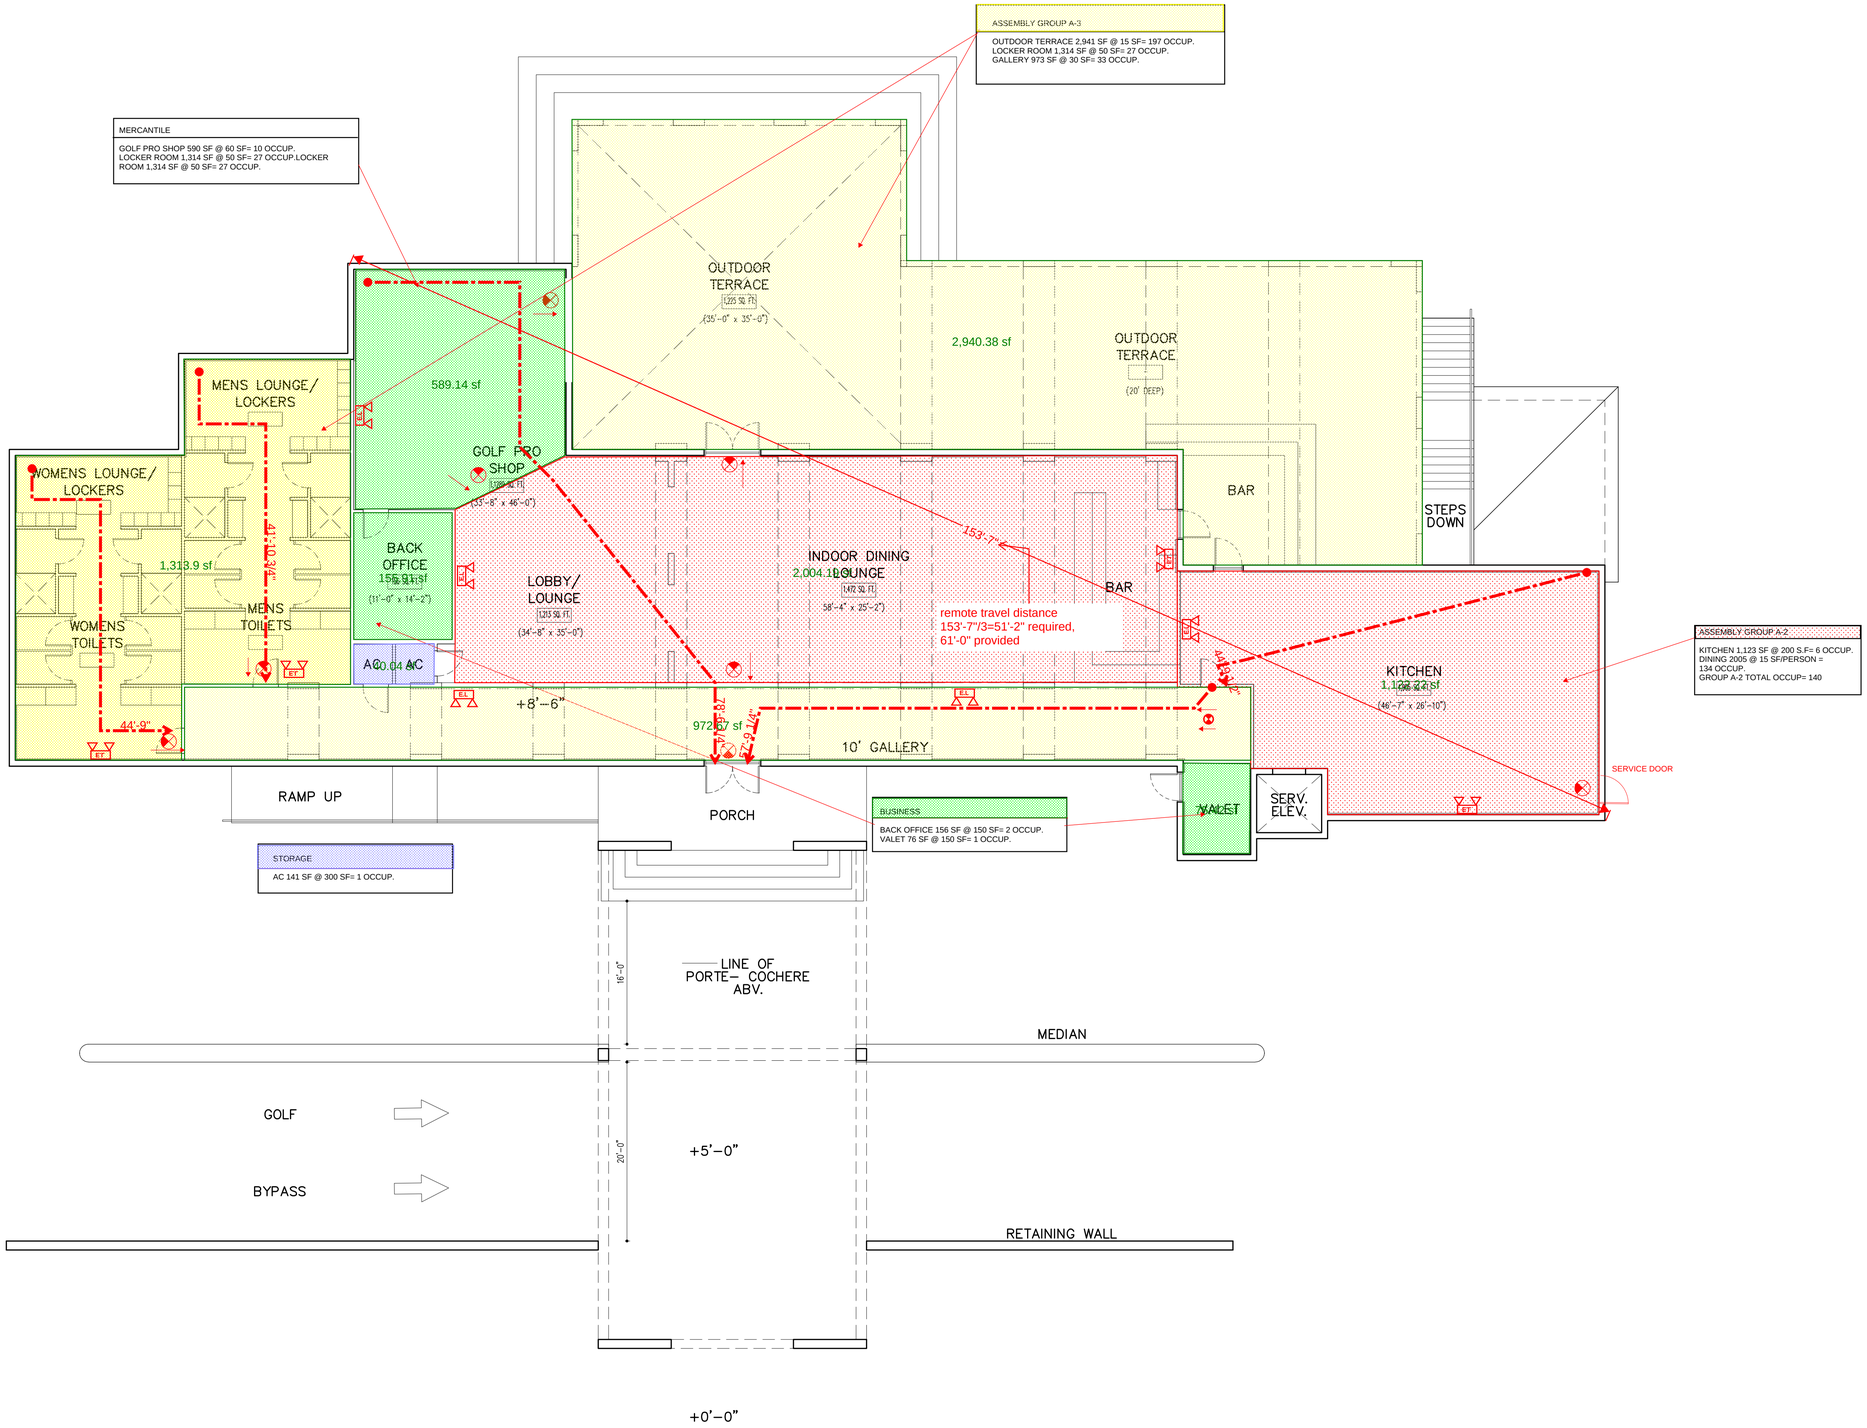

GOLF CLUB CLUBHOUSE FLOOR PLAN

NORTH

A/C AREA = 8,169 SQ.FT.
TERRACE AREA =2,500 SQ.FT.
TOTAL GROSS = 10,669 SQ.FT.

SCALE: 1/8"=1'-0"

DRC

PZ23-12000017
07/19/2023

DRC SUBMITTAL 06/13/2023

	BY
PRE-APP MEETING 04/04/2023	
DRC SUBMITTAL 06/13/2023	

OAKS @ PALM AIRE
FOR: MORGUARD
LOCATED AT: POMPANO BEACH, FLORIDA

Beatriz Hernandez

STATE OF FLORIDA
BEATRIZ HERNANDEZ
REGISTERED ARCHITECT
AR0094576

BEATRIZ M. HERNANDEZ
AR0094576

MSA ARCHITECTS, INC.
A.AC0000895
8950 SW 74th COURT
SUITE 1513
MIAMI, FLORIDA 33156
(305) 272-1911

MSA ARCHITECTS
ARCHITECTURE & PLANNING

ARCHITECT'S BUILDING CODE STATEMENT: TO THE BEST OF THE ARCHITECT'S KNOWLEDGE THE PLANS AND SPECIFICATIONS COMPLY WITH THE FLORIDA BUILDING CODE SEVENTH EDITION (2020) AND THE APPLICABLE FIRE SAFETY STANDARDS AS DETERMINED BY THE LOCAL AUTHORITY AND CHAPTER 633 FLORIDA STATUTES.
COPYRIGHT @ 2022 MSA ARCHITECTS, INC. THE ARCHITECTURAL DESIGN AND DETAIL DRAWINGS FOR THIS BUILDING ARE THE LEGAL PROPERTY OF AND ALL RIGHTS ARE RESERVED BY THE ARCHITECT. THEIR USE FOR REPRODUCTION, CONSTRUCTION, OR DISTRIBUTION IS PROHIBITED UNLESS AUTHORIZED IN WRITING BY THE ARCHITECT.

DRAWN	
CONTRACT DATE	10/12/22
SCALE	AS SHOWN
JOB NO.	2181.PRJ
SHEET TITLE:	GOLF CLUBHOUSE FLOORPLAN
SHEET NUMBER:	LS-GC-2.1