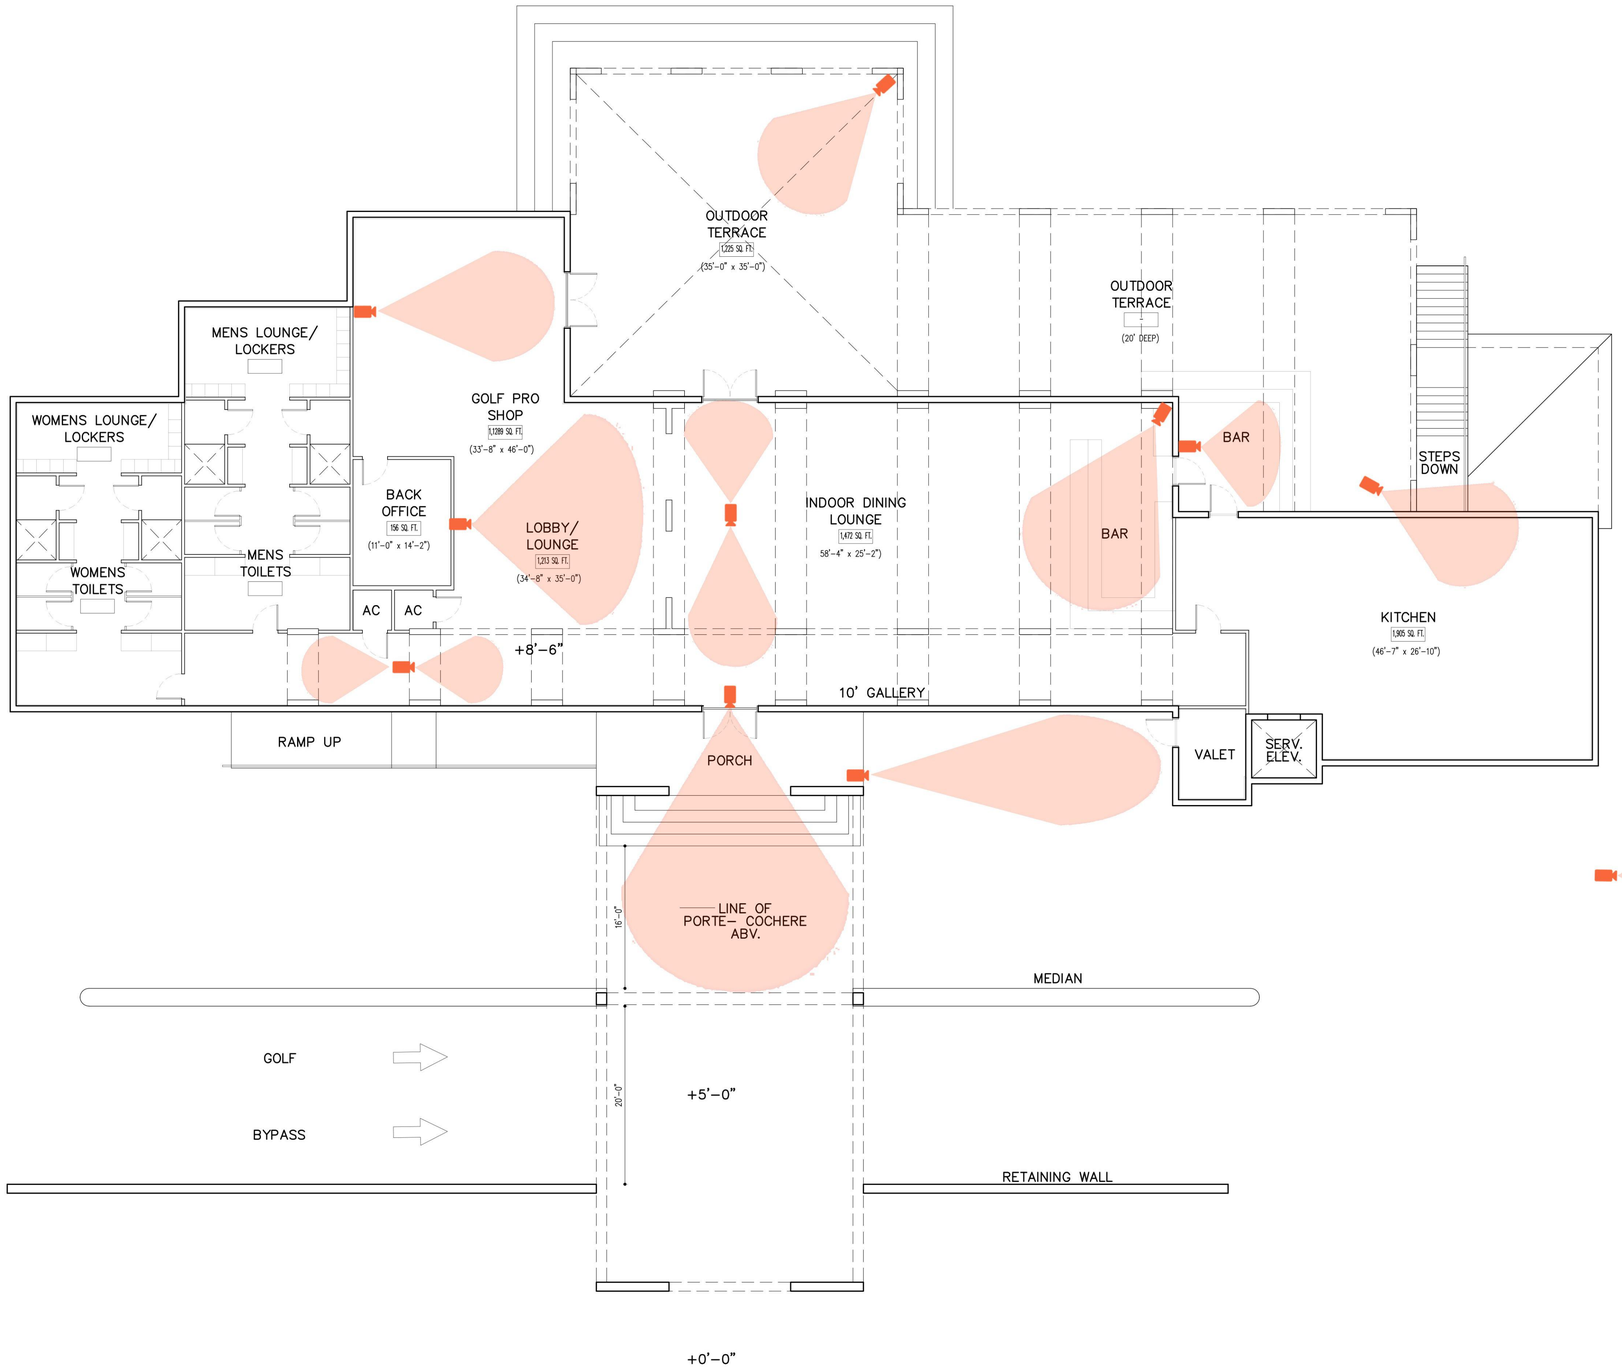

LEGEND

CAMERA VIEW

NORTH

SURVEILLANCE PLAN
GOLF CLUB CLUBHOUSE FLOOR PLAN

A/C AREA = 8,169 SQ.FT.
TERRACE AREA = 2,500 SQ.FT.
TOTAL GROSS = 10,669 SQ.FT.

	BY
PRE-APP MEETING 04/04/2023	
DRC SUBMITTAL 06/13/2023	

OAKS @ PALM AIRE

FOR:
MORGUARD
LOCATED AT:
POMPANO BEACH, FLORIDA

REGISTERED ARCHITECT
ROBERT M. LAU
LICENSE # AR 00021

ATLAS SAFETY & SECURITY DESIGN INC.
333 LAS OLAS WAY SUITE 1605
FORT LAUDERDALE, FL 33301
PHONE: 305-331-0588
FAX: 305-331-0589
EMAIL: KEITH@ATLASSECURITY.COM

DRAWN
CONTRACT DATE 10/12/22
SCALE AS SHOWN
JOB NO. 2181.PRJ
SHEET TITLE:
SURVEILLANCE PLAN
GOLF CLUB
CLUBHOUSE FLOOR PLAN
SHEET NUMBER: SP-GCH-2.1

DRC
DRC SUBMITTAL 06/13/2023
PZ23-12000013
07/19/2023