DRC
PZ25-12000009
12/17/2025

Mario Suarez

Digitally signed by Mario Suarez
DN: cn=Mario Suarez, o=Archtek PLLC, email=msuarez@arctek.us, c=US
Date: 2025.09.06 12:43:24 -04'00'

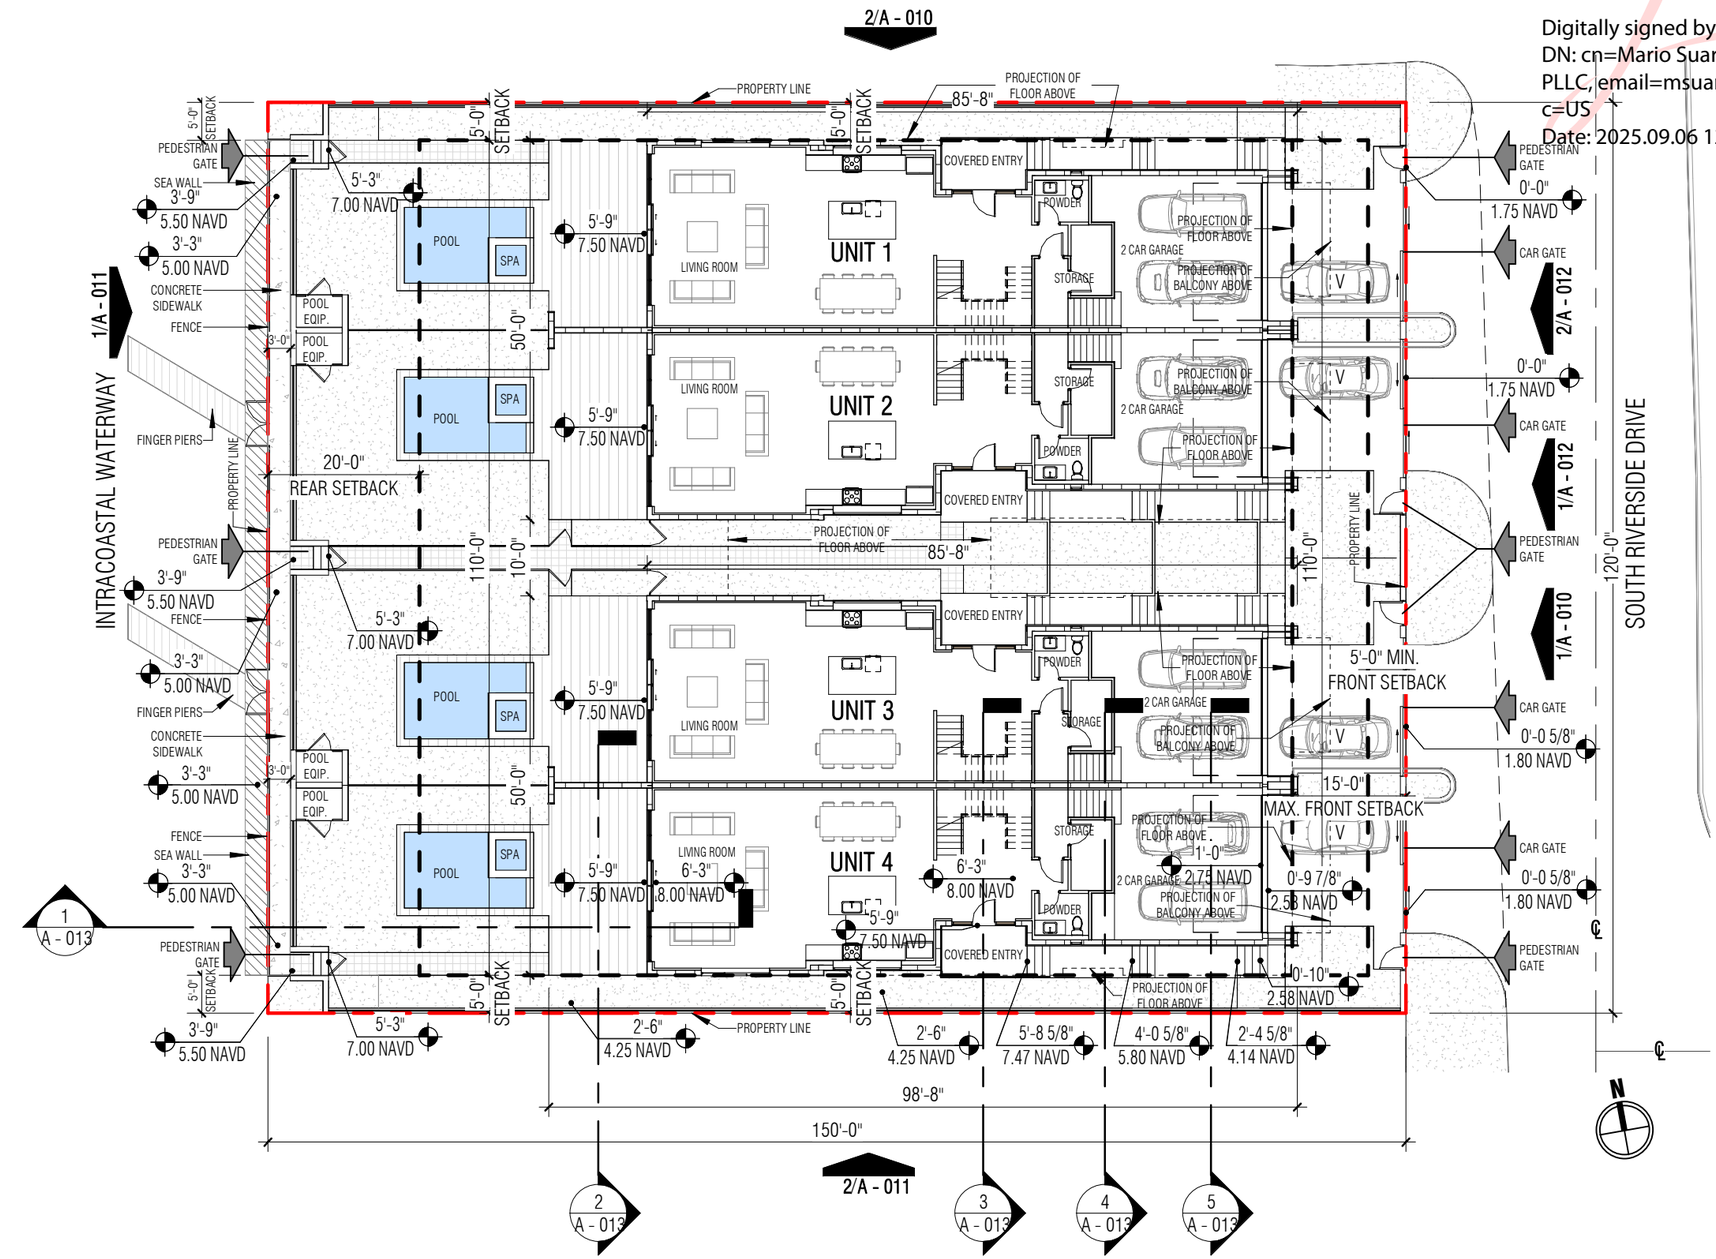

ARCH TEK 4001 N Ocean Boulevard #B704 Boca Raton, FL 33431	*RIVERSIDE TOWNHOMES*	*1ST FLOOR PLAN*	*09.05.2025*
	117 S Riverside Drive, Pompano Beach, FL	*1" = 20'-0"*	*A - 008*