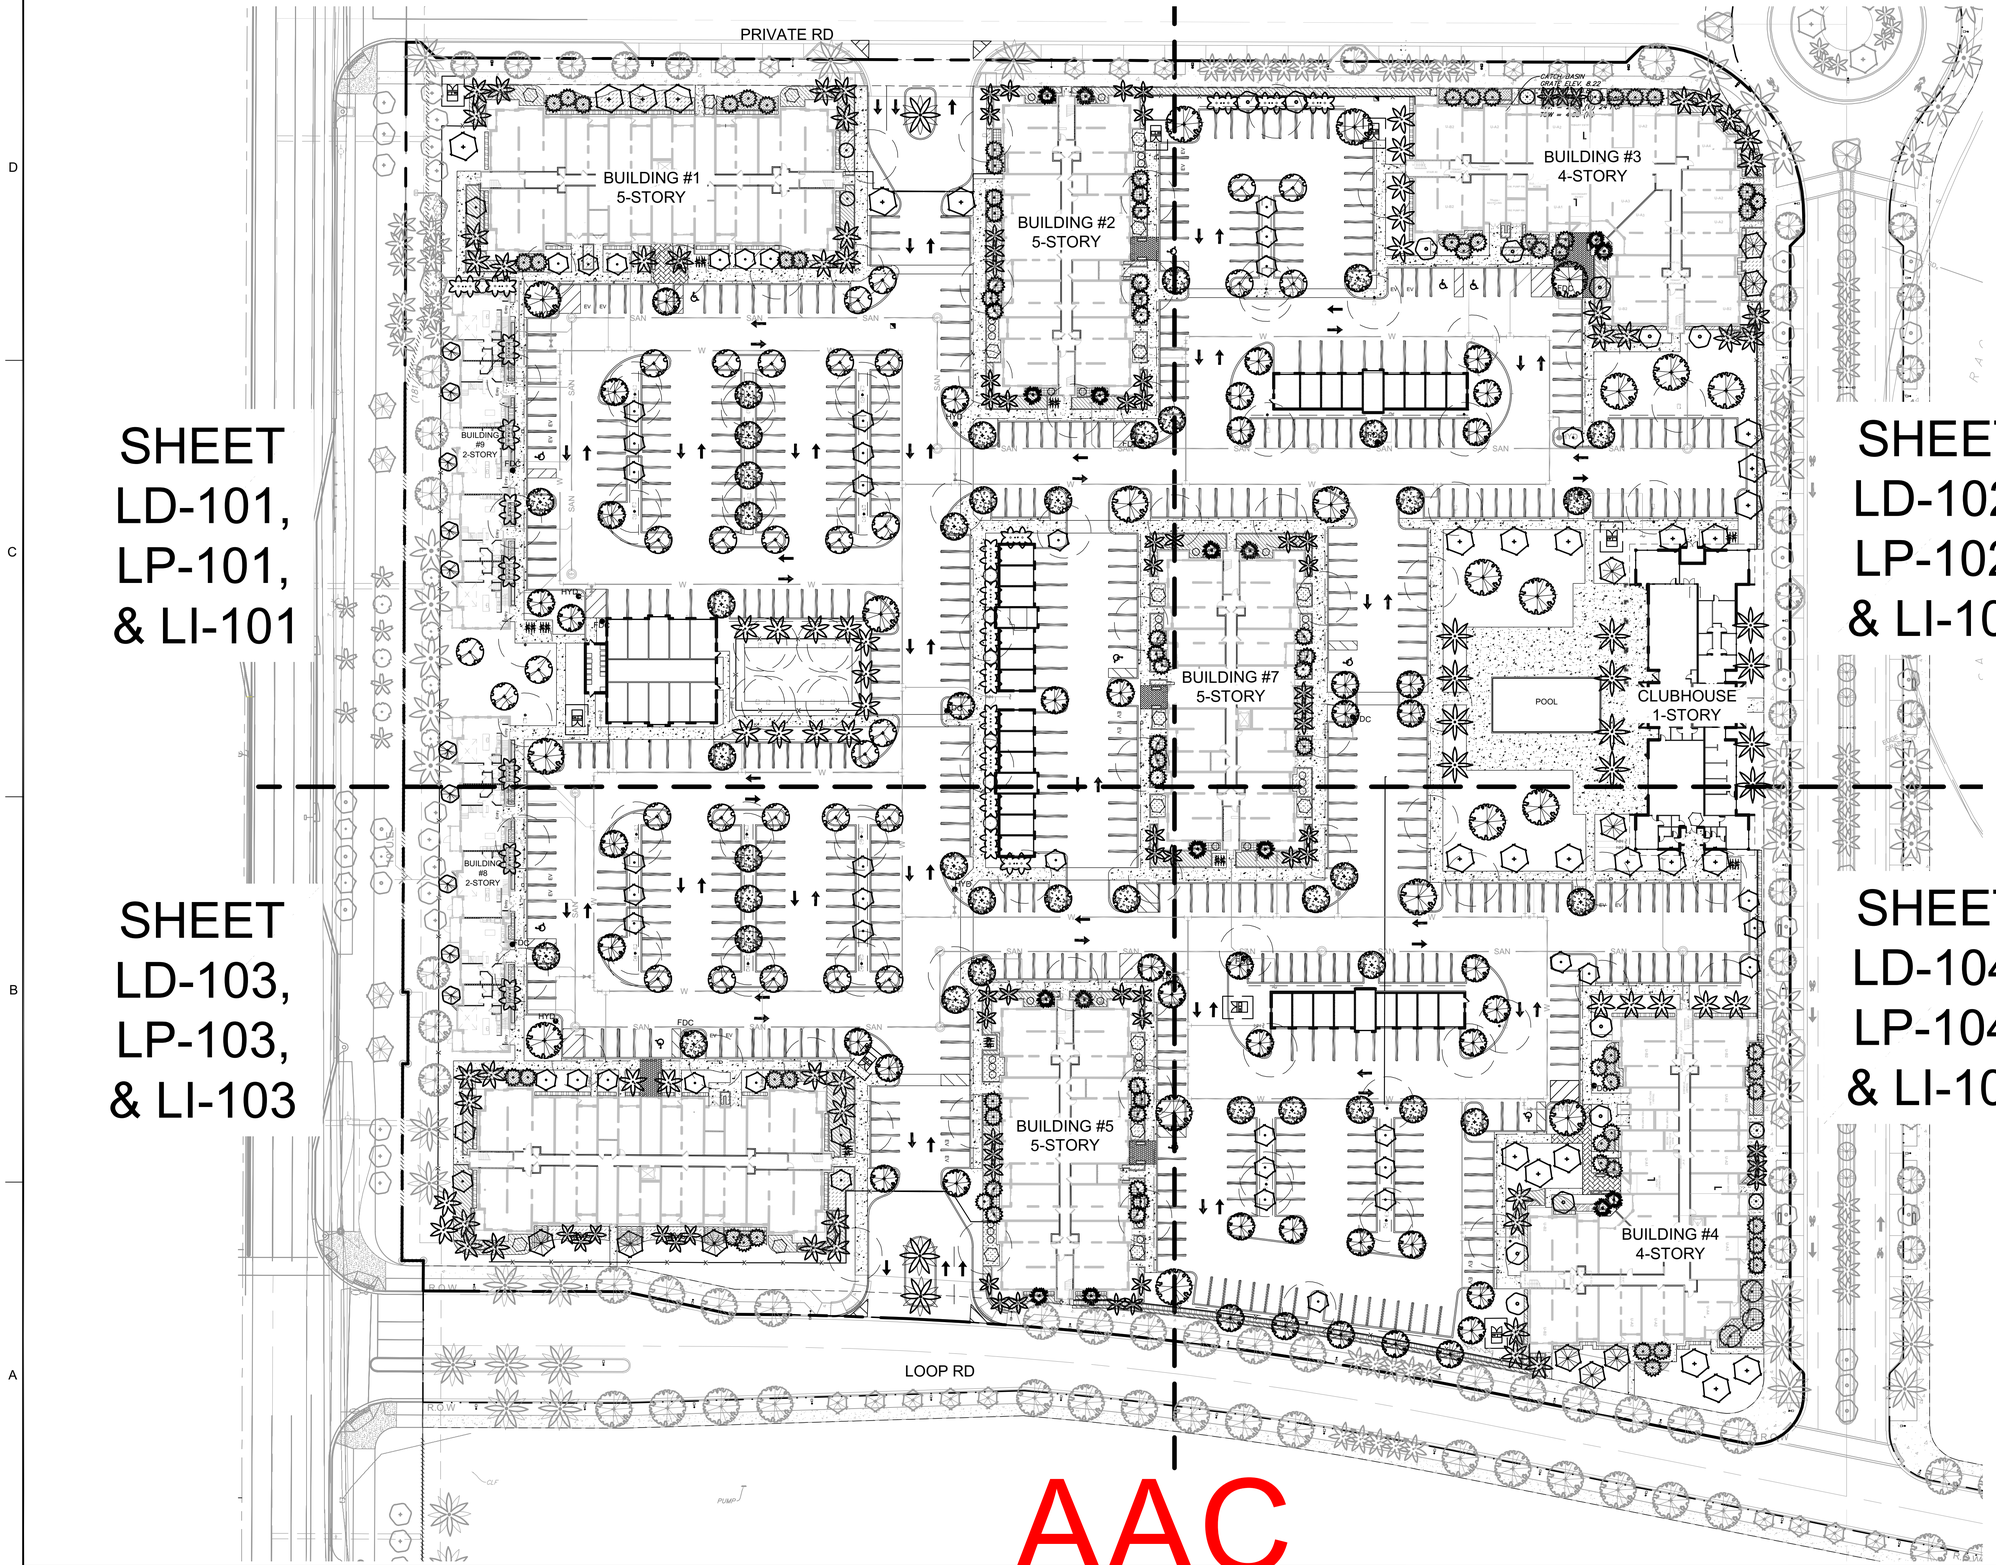

N

GRAPHIC SCALE

0 40 80

SCALE: 1" = 40'

NOTE: PRINTED DRAWING SIZE MAY HAVE CHANGED FROM ORIGINAL. VERIFY SCALE USING BAR SCALE ABOVE.

AAC
PZ23-12000039
02/06/2024

KEITH
301 East Atlantic Blvd. Pompano Beach, FL 33060
PH: (954) 788-3400
Florida Certificate of Authorization: 7928
Licensed Business Number: 6860

Plotted by: kurena On 11/27/2023 2:40 PM

REVISIONS

NO.	DESCRIPTION	DATE

PRELIMINARY PLAN NOT FOR CONSTRUCTION

THESE PLANS ARE NOT FULLY PERMITTED AND ARE SUBJECT TO REVISIONS MADE DURING THE PERMITTING PROCESS.

RESPONSIBILITY FOR THE USE OF THESE PLANS PRIOR TO OBTAINING PERMITS FROM ALL AGENCIES HAVING JURISDICTION OVER THE PROJECT WILL FALL SOLELY UPON THE USER.

ISSUE DATE:	11/28/23
DESIGNED BY:	PW, MP, SL
DRAWN BY:	SL, KG
CHECKED BY:	PW, MP, KS
BID-CONTRACT:	

This item has been digitally signed and sealed by Paul H. Weinberg, on the date below using a Digital Signature.

REGISTERED LANDSCAPE ARCHITECT PAUL H. WEINBERG LA 6666804 STATE OF FLORIDA

Printed copies of this document are not considered signed and sealed and the signature must be verified on any electronic copies.

Date: 2023.11.27 14:51:48-05'00'

PAUL H. WEINBERG, P.L.A.
FLORIDA REG. NO. LA6666804
(FOR THE FIRM)

CLIENT

ATLANTIC RESIDENTIAL

PROJECT

Live!

INDIGO
POMPANO BEACH
RESIDENTIAL

SHEET TITLE

OVERALL KEY PLAN

SHEET NUMBER	LC-100
PROJECT NUMBER	10230.19

Drawing name: Q:\10230.19 - Atlantic Realty Residential - Isle Casino\Landscape Architecture\CAD\10230.19 - LC-100.dwg

STATUS: DRC SUBMITTAL