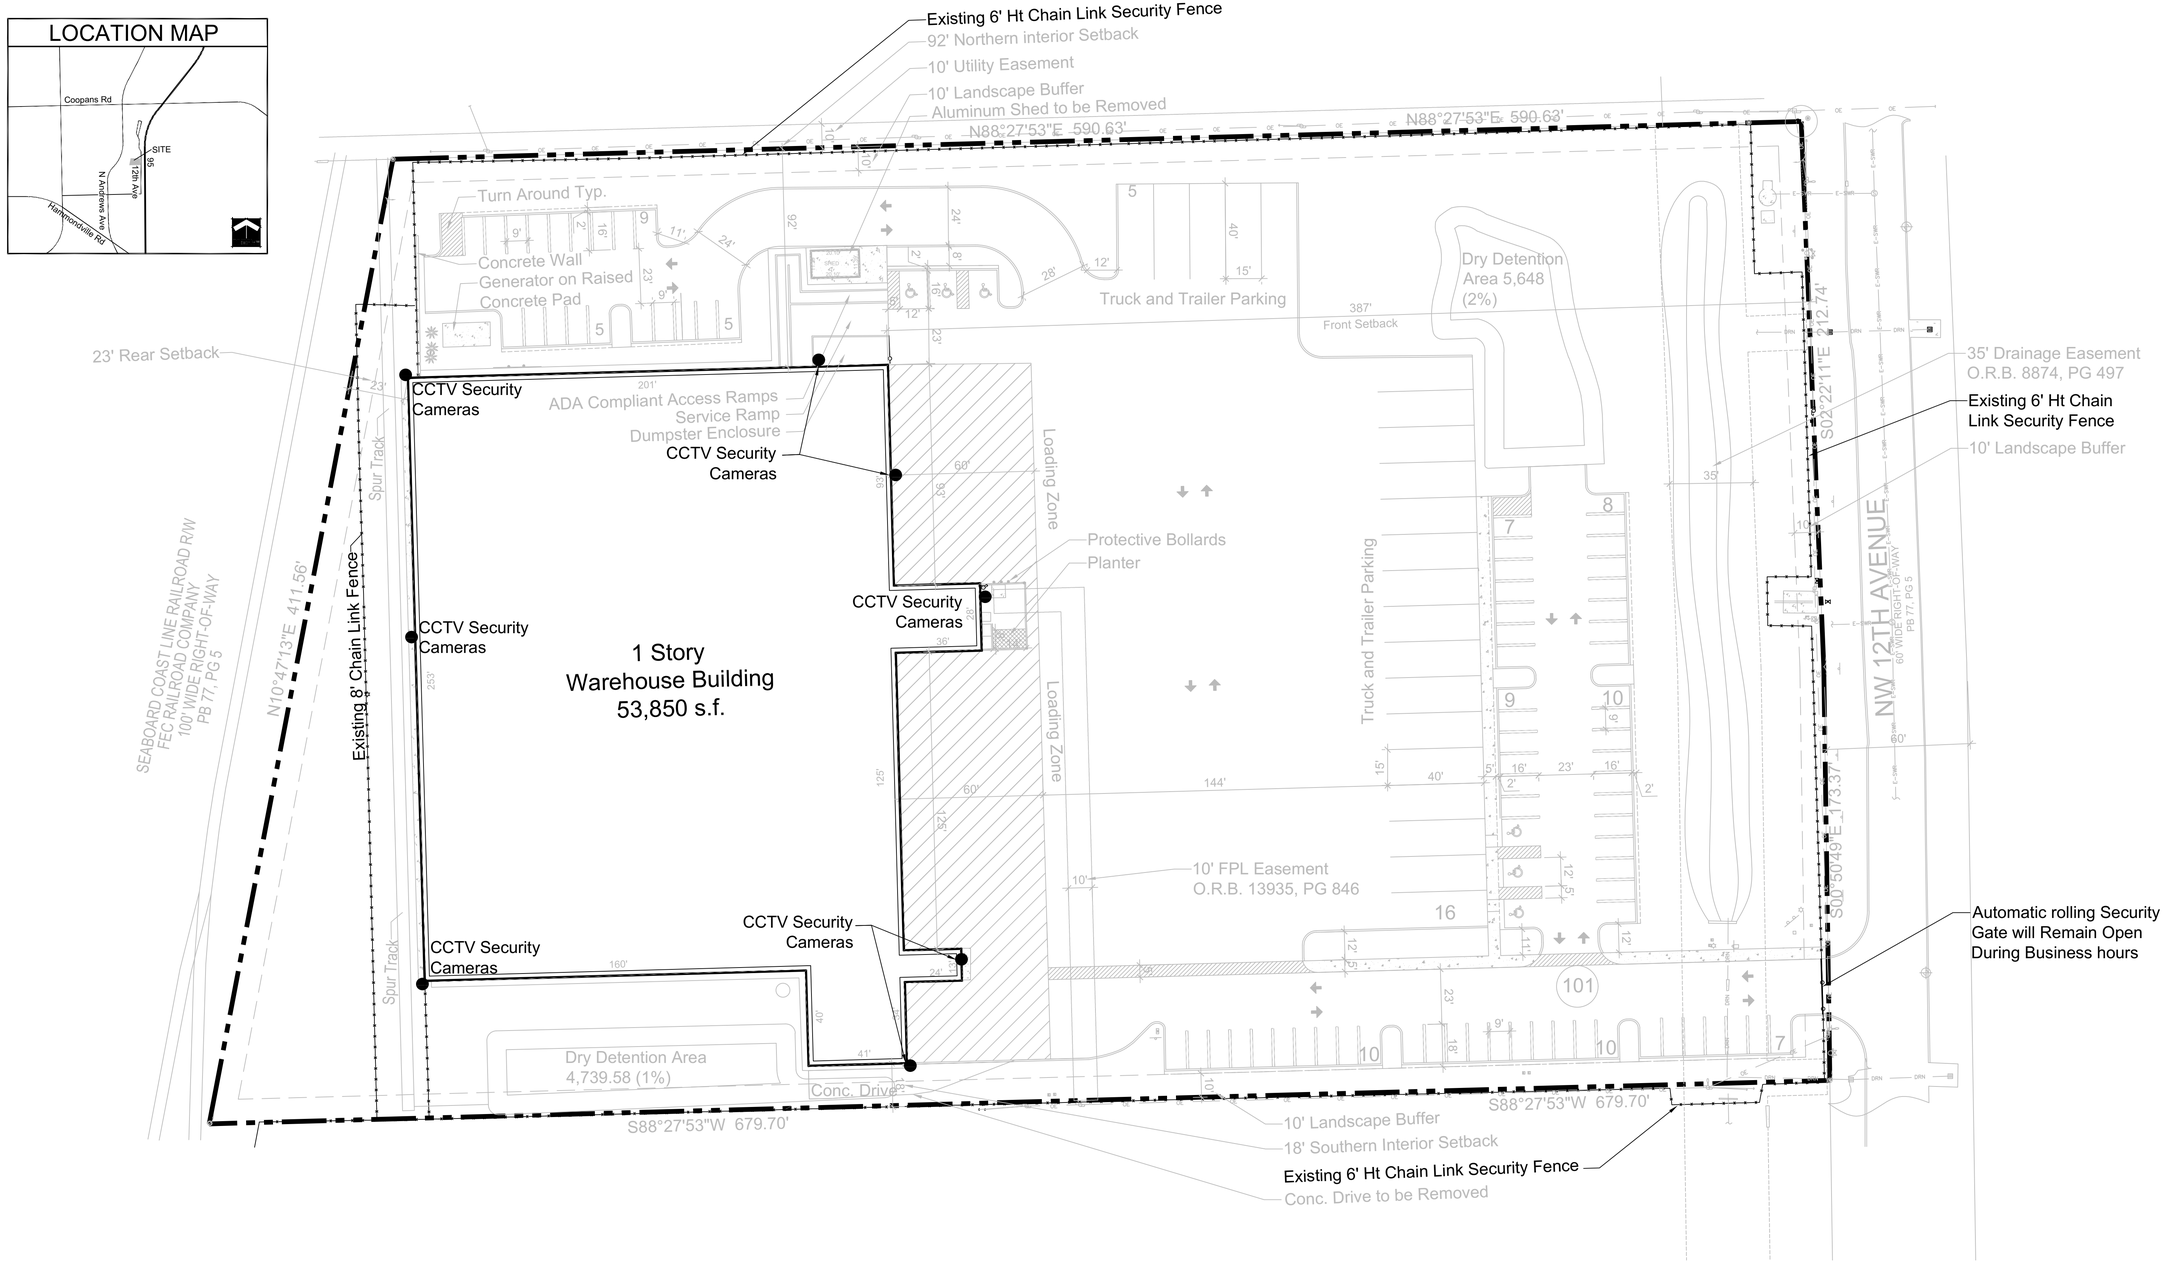

AMENDMENT STAMP	ZONING STAMP

SCHMIDT NICHOLS
LANDSCAPE ARCHITECTURE AND URBAN PLANNING
1551 N. Flagler Dr, Ste 102
West Palm Beach, FL 33401
Phone: 561.684.6141
Email: info@snlandplan.com
Website: www.snlandplan.com
License No: LC26000232

Martin Brower Industrial

Pompano Beach, Florida

REGISTERED LANDSCAPE ARCHITECT JON ERIC SCHMIDT LA 0001638 STATE OF FLORIDA

The Seal Appearing On This Document Was Authorized By Jon Eric Schmidt On The Date Noted In The Electronic Seal.

Digitally signed by Jon Schmidt
Date: 2022.11.03 17:59:39 -04'00'

Date:	10/17/22
Scale:	1" = 30'-0"
Design By:	AH
Drawn By:	TS
Checked By:	JN
File No.	431.05
Job No.	20-01

REVISIONS / SUBMISSIONS

CEPTED PLAN

PSP-1 of 1

DRC
PZ22-12000023
12/07/2022