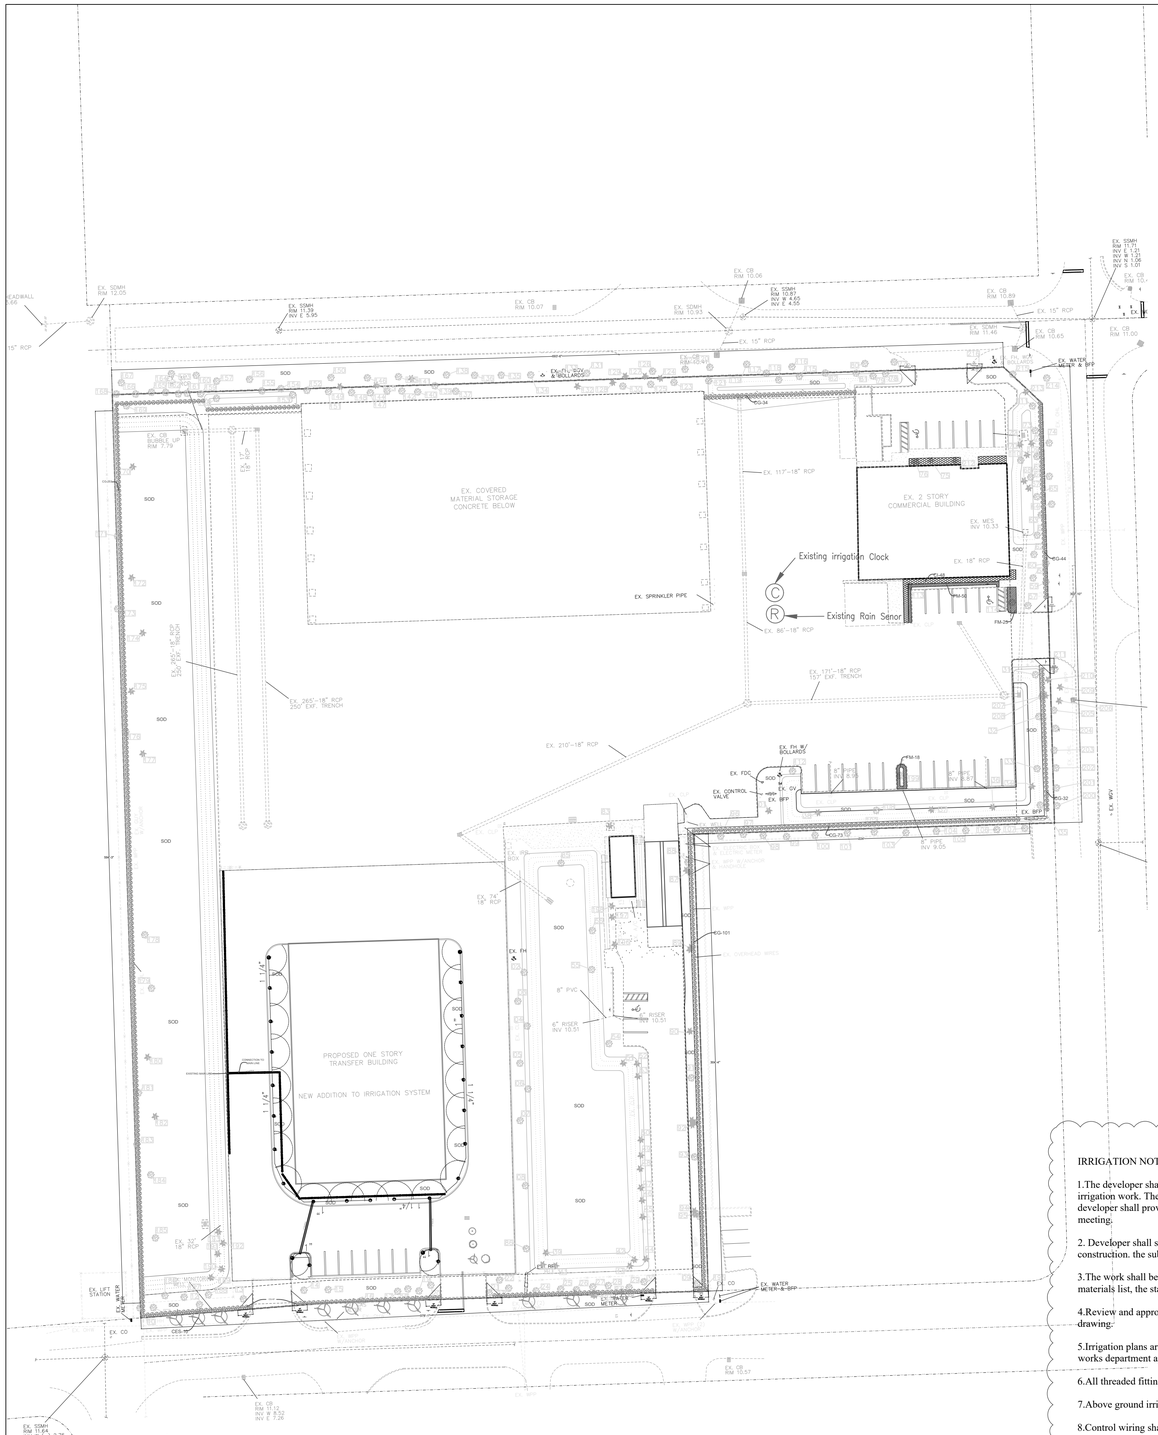
EX. COVERED MATERIAL STORAGE CONCRETE BELOW
EX. 2 STORY COMMERCIAL BUILDING
PROPOSED ONE STORY TRANSFER BUILDING
NEW ADDITION TO IRRIGATION SYSTEM
Existing irrigation Clock
Existing Rain Senor
EX. SPRINKLER PIPE
EX. WATER METER & BFP
EX. CO
EX. LIFT STATION
SOD
EX. 117'-18" RCP
EX. 86'-18" RCP
EX. 171'-18" RCP
EX. 210'-18" RCP
EX. 265'-18" RCP
EX. FDC
EX. CONTROL VALVE
EX. BFP
EX. FH
8" PVC
6" RISER
INV 10.51
EX. 32' 18" RCP
EX. 15" RCP
EX. 12" RCP
EX. 2" WATER
EX. 1" WATER
EX. OVERHEAD WIRES
EX. SDMH
EX. CB
EX. MES
EX. INLET
EX. MH
EX. HW
EX. GV
