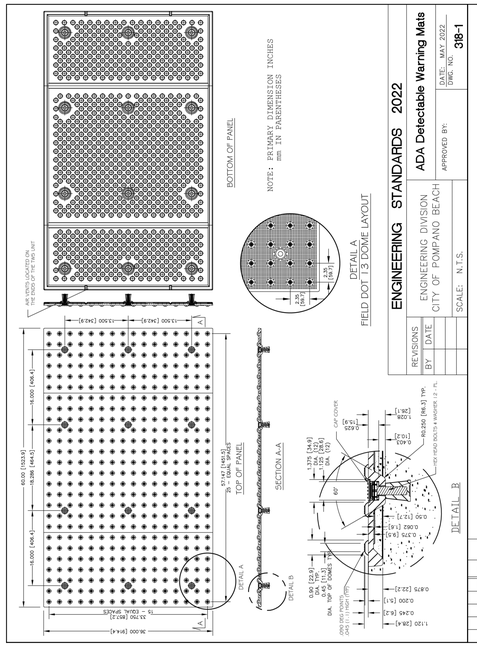

ENGINEERING STANDARDS 2022

ADA Detectable Warning Mats

ENGINEERING DIVISION
CITY OF POMPANO BEACH

SCALE: N.T.S.

APPROVED BY:

DATE: MAY 2022
DWG. NO. 318-1

REVISIONS	
BY	DATE

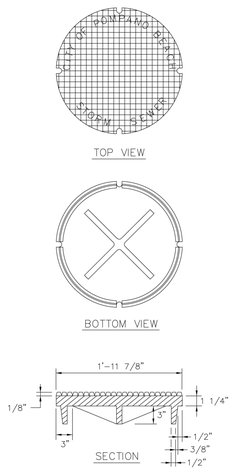

COVER FOR ALL FRAMES

ENGINEERING STANDARDS 2022

REVISIONS	
BY	DATE

ENGINEERING DIVISION
CITY OF POMPANO BEACH

SCALE: N.T.S.

COVER FOR MANHOLES AND INLETS

DATE: JUNE 2022
DWG. NO. 409-1

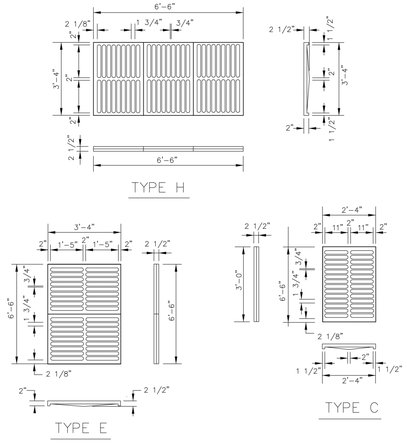

CAST IRON GRATES

ENGINEERING STANDARDS 2022

REVISIONS	
BY	DATE

ENGINEERING DIVISION
CITY OF POMPANO BEACH

SCALE: N.T.S.

CAST IRON GRATES

DATE: JUNE 2022
DWG. NO. 410-1

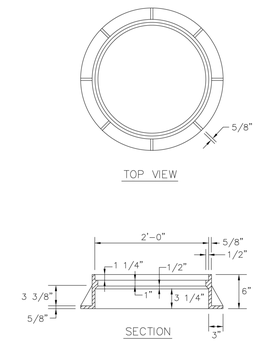

CAST IRON FRAME FOR MANHOLES

ENGINEERING STANDARDS 2022

REVISIONS	
BY	DATE

ENGINEERING DIVISION
CITY OF POMPANO BEACH

SCALE: N.T.S.

CAST IRON FRAME FOR MANHOLES

DATE: JUNE 2022
DWG. NO. 411-1

Teresa Villalon Camacho

Digitally signed by Teresa Villalon Camacho
Date: 2025.08.15 19:48:21 -04'00'

Teresa Villalon-Camacho State of Florida, Professional Engineer, License No. 94893

This item has been digitally signed and sealed by Teresa Villalon-Camacho on the date indicated here.

Signature must be verified on any electronic copies.

No.	REVISIONS	DATE	BY

Kimley»Horn

© 2024 KIMLEY-HORN AND ASSOCIATES, INC.
8201 PETERS ROAD, SUITE 2200, PLANTATION, FL 33324
PHONE: 954-535-5100 FAX: 954-739-2247
WWW.KIMLEY-HORN.COM REGISTRY No. 696

LICENSED PROFESSIONAL
TERESA VILLALON CAMACHO, P.E.
FL LICENSE NUMBER 94893
DATE: ----

KHA PROJECT 040985115
DATE JULY 2025
SCALE AS SHOWN
DESIGNED BY TVC
DRAWN BY TVC
CHECKED BY GB

PAVING GRADING AND DRAINAGE DETAILS

ANNIE ADDERLY GILLIS PARKING LOT
PREPARED FOR
CITY OF POMPANO BEACH
CITY OF POMPANO BEACH FL

SHEET NUMBER
C3.12

DRC
2000033

Plotted By:Nelson, Nicole Sheet Set:ANNIE ADDERLY GILLIS PARKING LOT Layout:C3.12 PAVING GRADING AND DRAINAGE DETAILS August 15, 2025 11:14:40am K:\ftl_civil\040 Jobs\040985115 e-20-20 cra wa#1 gillis parking lot\Design\CADD\plansheets\C3.10 PAVING, GRADING AND DRAINAGE DETAILS.dwg
This document, together with the concepts and designs presented herein, as an instrument of service, is intended only for the specific purpose and client for which it was prepared. Reuse of and improper reliance on this document without written authorization and adaptation by Kimley-Horn and Associates, Inc. shall be without liability to Kimley-Horn and Associates, Inc.