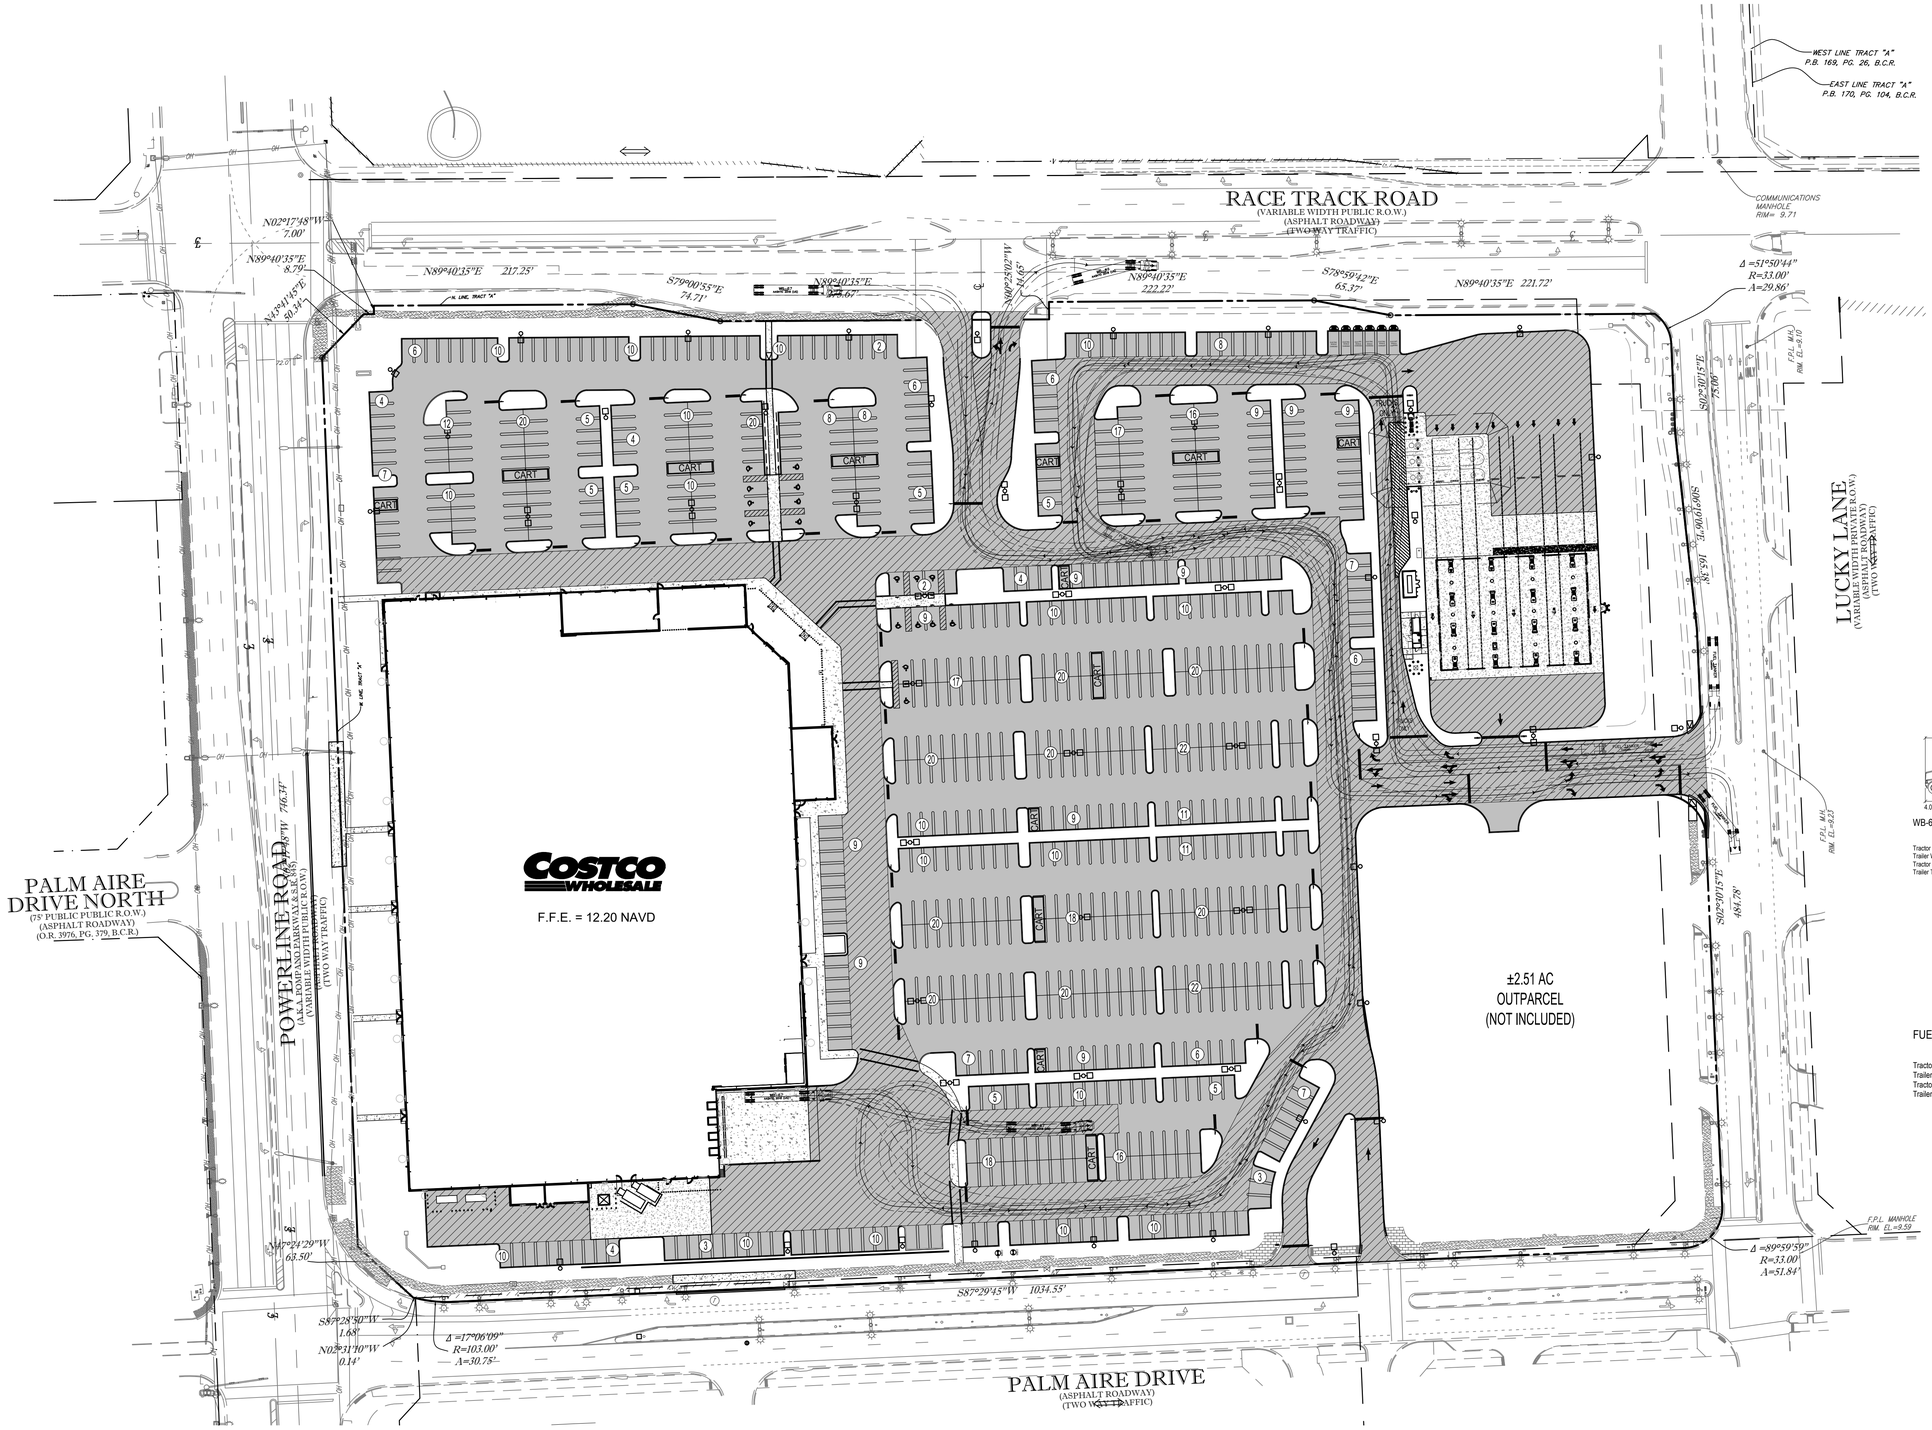

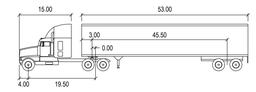

WB-67

feet			
Tractor Width	: 8.00	Lock to Lock Time	: 6.0
Trailer Width	: 8.50	Steering Angle	: 28.4
Tractor Track	: 8.00	Articulating Angle	: 75.0
Trailer Track	: 8.50		

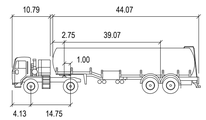

FUEL TANKER

feet			
Tractor Width	: 8.50	Lock to Lock Time	: 6.0
Trailer Width	: 8.50	Steering Angle	: 40.0
Tractor Track	: 8.50	Articulating Angle	: 70.0
Trailer Track	: 8.50		

HATCH LEGEND

PROPOSED HEAVY DUTY ASPHALT PAVEMENT CROSS SECTION

PROPOSED LIGHT DUTY ASPHALT PAVEMENT CROSS SECTION

DRC

COSTCO WHOLESALE

PZ25-12000023

09/03/2025

POMPANO BEACH

COSTCO WHOLESALE CORPORATION
999 LAKE DRIVE
ISSAQUAH, WA 98027
T: 425.313.8100
www.costco.com

THOMAS ENGINEERING GROUP
6300 NW 31st AVENUE
FORT LAUDERDALE, FL 33309
PH: (954) 202-7000
www.ThomasEngineeringGroup.com

60 30 15 0 60

1"= 60'

Digitally signed by Matthew J Cigale
DN: c=US, o=Unaffiliated, dnQualifier=A01410C00000192E2C7B6CB00090EEC, cn=Matthew J Cigale
Date: 2025.07.30 14:59:36 -04'00'

July 30, 2025

FLORIDA BUSINESS CERT. OF AUTH. No. 27528

△	DATE	DESCRIPTION

F240051
JULY 23, 2025

CIRCULATION PLAN (TRUCK)

C-13

COSTCO - POMPANO BEACH

POMPANO BEACH, FLORIDA

PAVEMENT & TRUCK CIRCULATION PLAN

JULY 23, 2025

© \\ COSTCO\2024\F240051 - COSTCO - POMPANO BEACH\DWG\FINAL ENGINEERING PLANS\F240051-CIRCULATION PLAN------XLAYOUT: CIRC