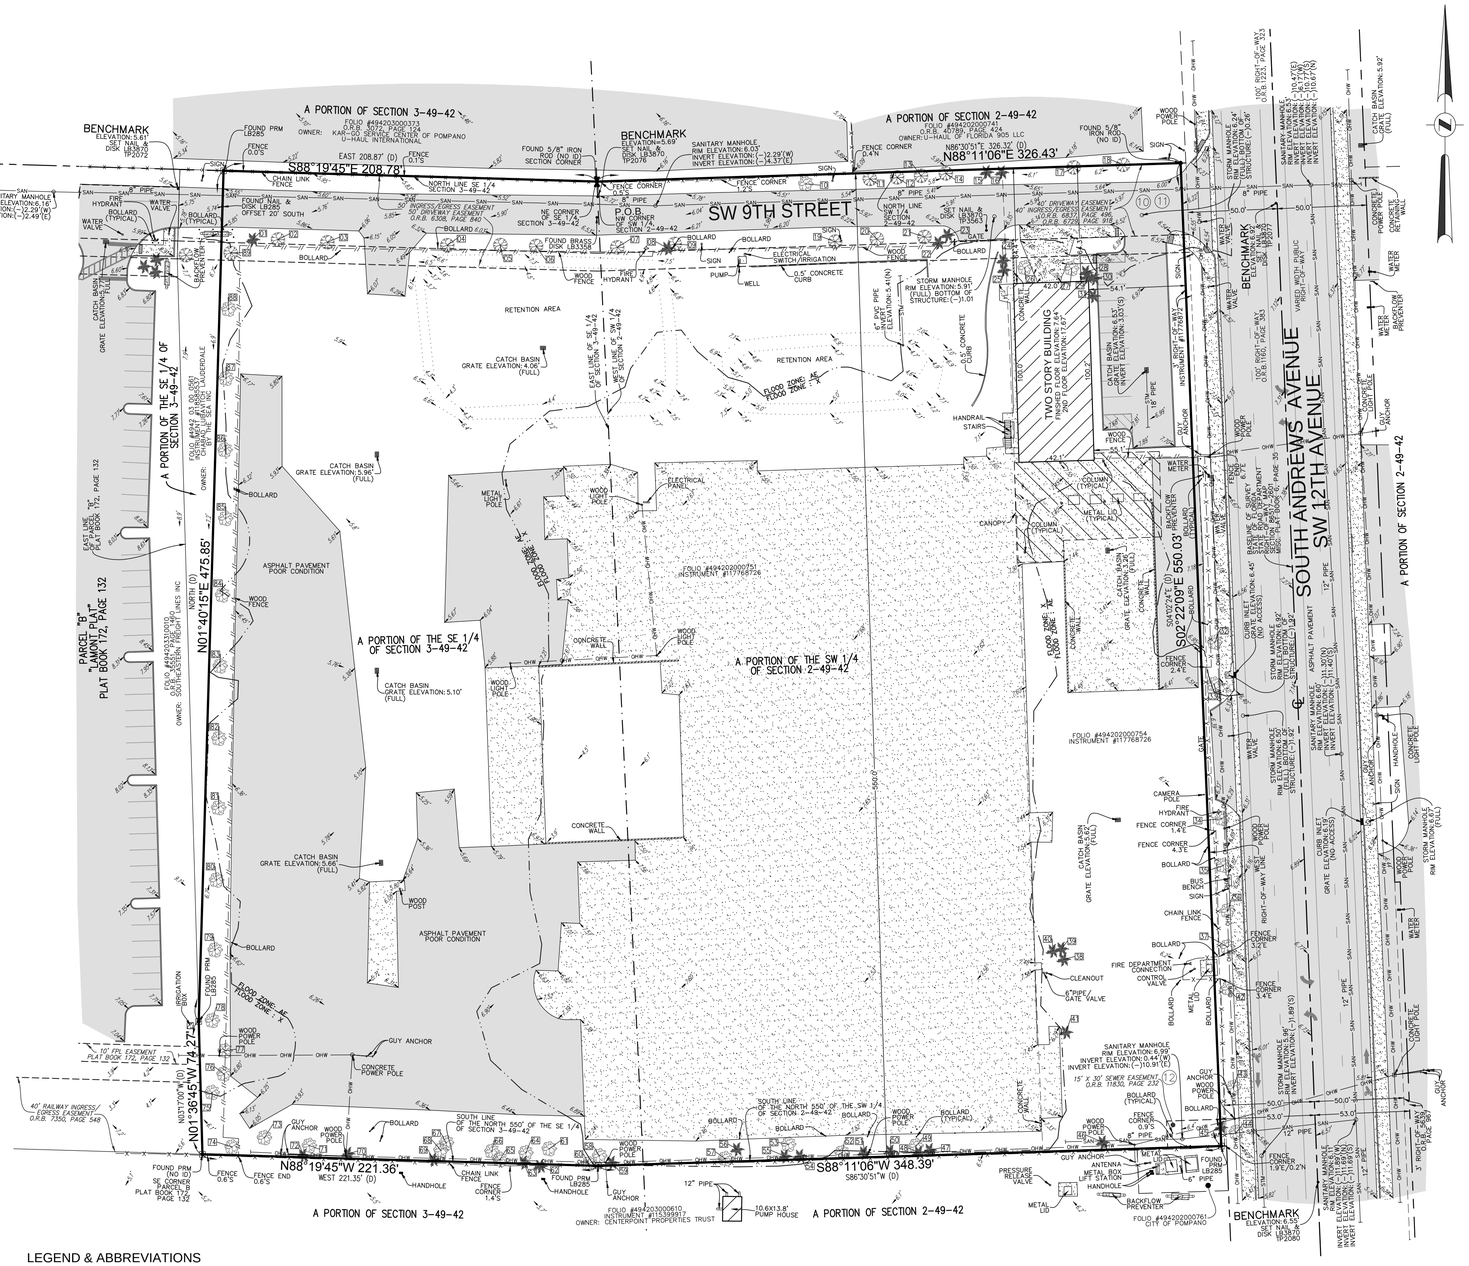
A PORTION OF SECTION 3-49-42
A PORTION OF SECTION 2-49-42
BENCHMARK
ELEVATION:5.61'
SET NAIL &
DISK LB3870
TP2072
BENCHMARK
ELEVATION:5.69'
SET NAIL & DISK LB3870
TP2076
S88°19'45"E 208.78'
N88°11'06"E 326.43'
SW 9TH STREET
P.O.B.
NW COR. OF THE SW 1/4 OF SECTION 2-49-42
NE CORNER OF THE SE 1/4 OF SECTION 3-49-42
NORTH LINE SE 1/4 SECTION 3-49-42
NORTH LINE SW 1/4 SECTION 2-49-42
FOUND BRASS DISK (LB3870)
FOUND PRM (NO ID) SECTION CORNER
FOUND 5/8" IRON ROD (NO ID)
FOUND 5/8" IRON ROD (NO ID)
FOLIO #494203000741
O.R.B. 45789, PAGE 424
OWNER:U-HAUL OF FLORIDA 905 LLC
N86°30'51"E 326.32' (D)
SOUTH ANDREWS AVENUE
SW 12TH AVENUE
A PORTION OF THE SE 1/4 OF SECTION 3-49-42
A PORTION OF THE SW 1/4 OF SECTION 2-49-42
PARCEL "B"
"LAMONT PLAT"
PLAT BOOK 172, PAGE 132
N01°40'15"E 475.85'
S02°22'09"E 550.03'
N01°36'45"W 74.27'
N88°19'45"W 221.36'
S88°11'06"W 348.39'
S86°30'51"W (D)
TWO STORY BUILDING
FINISHED FLOOR ELEVATION:7.54'
2ND FLOOR ELEVATION:17.54'
RETENTION AREA
FLOOD ZONE AE
FLOOD ZONE X
CATCH BASIN GRATE ELEVATION:4.06' (FULL)
CATCH BASIN GRATE ELEVATION:5.96' (FULL)
CATCH BASIN GRATE ELEVATION:5.10' (FULL)
CATCH BASIN GRATE ELEVATION:5.63' (FULL)
CATCH BASIN GRATE ELEVATION:5.33'(S)
ASPHALT PAVEMENT POOR CONDITION
CONCRETE WALL
WOOD FENCE
CHAIN LINK FENCE
BOLLARD
SIGN
FIRE HYDRANT
WATER VALVE
WATER METER
GUY ANCHOR
CONCRETE POWER POLE
WOOD POWER POLE
METAL LIGHT POLE
WOOD LIGHT POLE
CANOPY
COLUMN (TYPICAL)
HANDRAIL
STAIRS
ELECTRICAL PANEL
METAL LID (TYPICAL)
CLEANOUT
6" PIPE GATE VALVE
FIRE DEPARTMENT CONNECTION CONTROL VALVE
BACKFLOW PREVENTER
PRESSURE RELEASE VALVE
ANTENNA
METAL BOX LIFT STATION HANDHOLE
10.6X13.8' PUMP HOUSE
CAMERA POLE
GATE
CONCRETE LIGHT POLE
SANITARY MANHOLE
STORM MANHOLE
CURB INLET
FENCE CORNER
FOUND PRM LB285
FOUND PRM LB3870
FOUND PRM (NO ID)
SE CORNER PARCEL B PLAT BOOK 172 PAGE 132
10' FPL EASEMENT PLAT BOOK 172, PAGE 132
40' RAILWAY INGRESS/EGRESS EASEMENT O.R.B. 7350, PAGE 548
50' INGRESS/EGRESS EASEMENT O.R.B. 6308, PAGE 840
40' DRIVEWAY EASEMENT O.R.B. 6837, PAGE 496
40' INGRESS/EGRESS EASEMENT O.R.B. 6729, PAGE 918
10' RIGHT-OF-WAY O.R.B. 1221, PAGE 323
100' RIGHT-OF-WAY O.R.B. 1161, PAGE 383
FOLIO #494203000754 INSTRUMENT #117768726
FOLIO #494203000610 INSTRUMENT #115399917 OWNER: CENTERPOINT PROPERTIES TRUST
FOLIO #494203000761 CITY OF POMPANO
