DRC
PZ25-12000048
05/20/2026

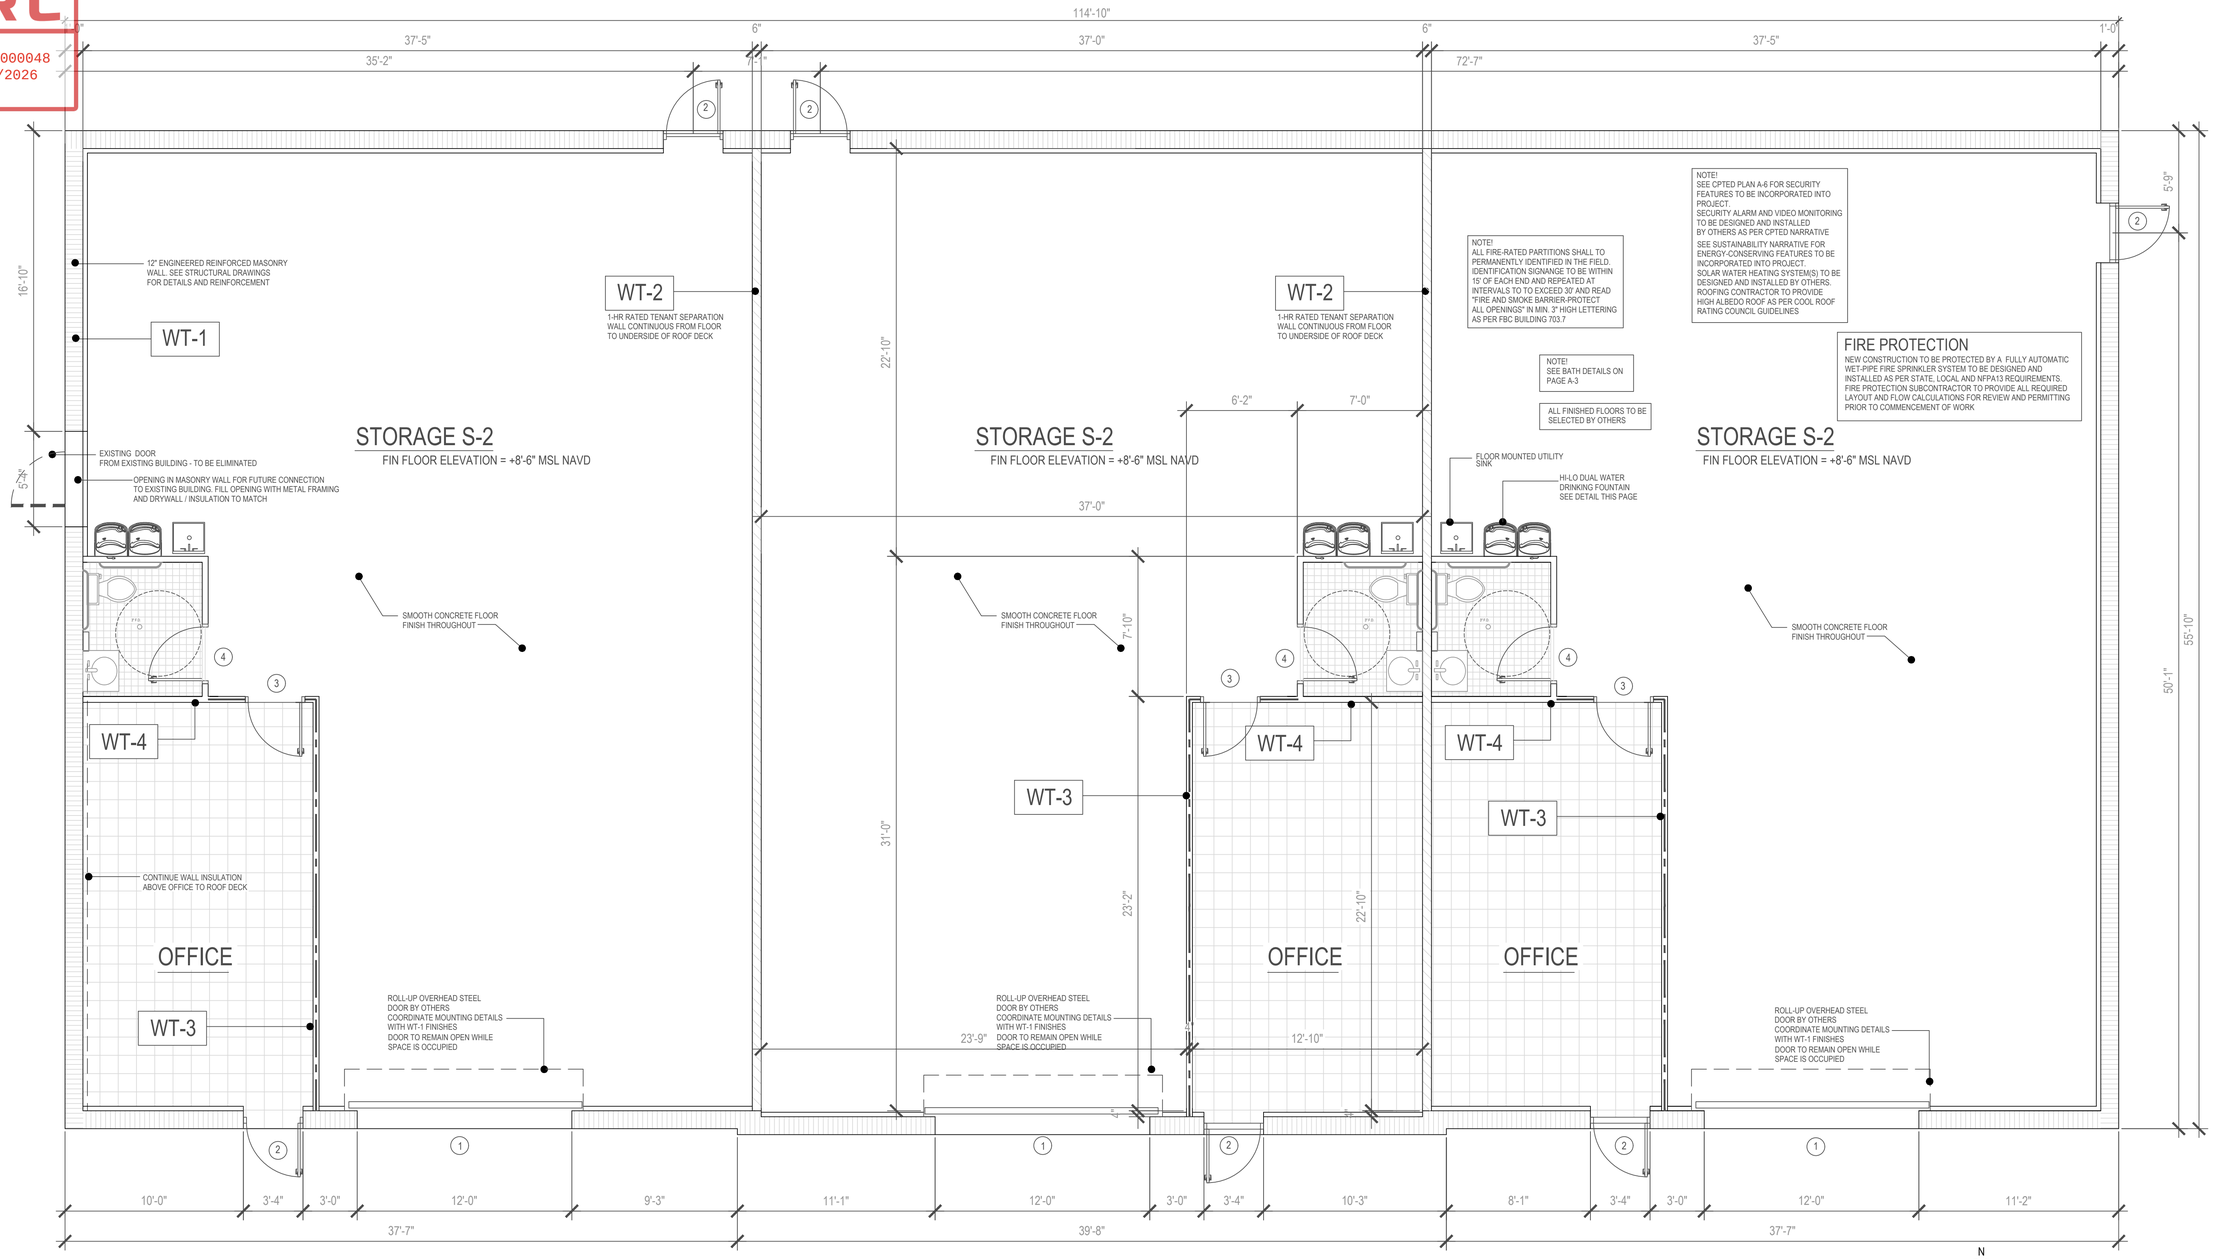

FLOOR PLAN
SCALE 1/4"=1'-0"

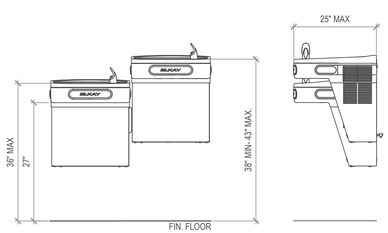

WT-1 INSULATED MASONRY WALL

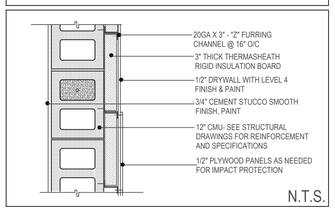

N.T.S.

WT-2 1-HR RATED INTERIOR PARTITION

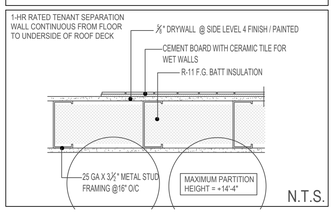

N.T.S.

WT-3 NON RATED INTERIOR PARTITION

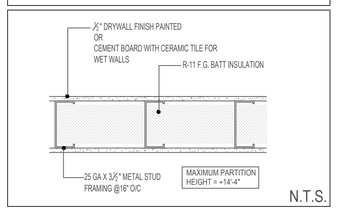

N.T.S.

WT-4 NON RATED INTERIOR PARTITION

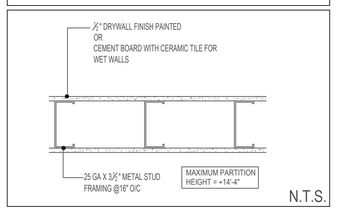

N.T.S.

WAREHOUSE ADDITION FOR POMPANO 1150 LLC

CARLOS DOUGNAC
REG. ARCHITECT #9423
1940 NW 113TH DR
GAINESVILLE, FL 32606
352-265-1829

Carlos M Dougnac
Digitally signed by Carlos M Dougnac
Date: 2026.03.26 12:13:24 -04'00'

STATE OF FLORIDA
CARLOS MANUEL DOUGNAC
AR-9423
REGISTERED ARCHITECT

IMPROVEMENTS
FOR
POMPANO 1150 LLC
515 N.E. 190TH STREET
MIAMI , FLORIDA 33179
AT
POMPANO BEACH
FLORIDA

DRC SET
NOT FOR CONSTRUCTION

ISUED:
~~10.31.25~~
03.25.26

REVISIONS:

DATE:
~~06.28.25~~
03.25.26

DWG NAME:

TITLE:
FLOOR PLAN

A-2
OF X