DRC
PZ25-12000048
05/20/2026

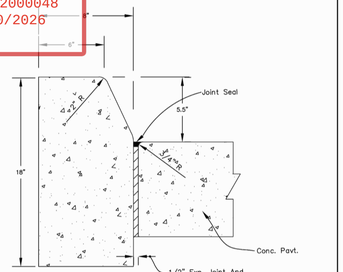

TYPE "D" CURB

NOTE
FOR USE ADJACENT TO CONCRETE OR FLEXIBLE PAVEMENT, CONCRETE SHOWN. EXPANSION JOINT, PREFORMED JOINT FILLER AND JOINT SEAL ARE REQUIRED BETWEEN CURBS AND CONCRETE PAVEMENT ONLY.

CONCRETE CURB DETAIL

ENGINEERING STANDARDS 2025

REVISIONS BY	DATE	ENGINEERING DIVISION CITY OF POMPANO BEACH	CONCRETE CURB
S.S.	01-2014		
S.S.	08-2015		
S.S.	07-2018	SCALE: N.T.S.	DATE: MAY 2022 DWG. NO. 300-2

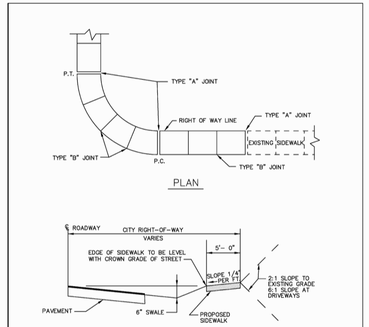

SIDEWALK DETAILS

ENGINEERING STANDARDS 2025

REVISIONS BY	DATE	ENGINEERING DIVISION CITY OF POMPANO BEACH	SIDEWALK DETAILS
		SCALE: N.T.S.	DATE: JUNE 2022 DWG. NO. 301-1

TABLE OF SIDEWALK JOINTS	
TYPE	LOCATION
"A"	JOINT SHALL BE PLACED AT P.C. AND P.T. OF CURVES, JUNCTION OF EXISTING SIDEWALKS, EVERY 60' ON NEW SIDEWALKS AND WHERE SIDEWALKS ABUT CONCRETE CURBS, DRIVEWAYS AND SIMILAR STRUCTURES.
"B"	JOINT SHALL BE PLACED 5'-0" CENTER
"C"	JOINT SHALL BE PLACED AT 20' INTERVALS

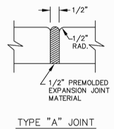

TYPE "A" JOINT

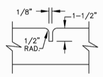

TYPE "B" JOINT

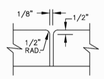

TYPE "C" JOINT

NOTE: SIDEWALK SHALL BE 4" THICK EXCEPT IN DRIVEWAYS WHERE THE THICKNESS SHALL BE 6".

SIDEWALK DETAILS

ENGINEERING STANDARDS 2025

REVISIONS BY	DATE	ENGINEERING DIVISION CITY OF POMPANO BEACH	SIDEWALK DETAILS
		SCALE: N.T.S.	DATE: JUNE 2022 DWG. NO. 301-2

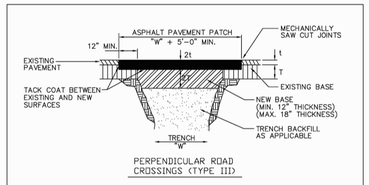

PERPENDICULAR ROAD CROSSINGS (TYPE III)

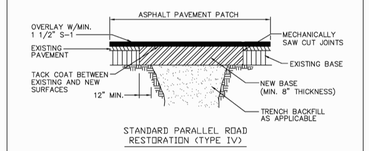

STANDARD PARALLEL ROAD RESTORATION (TYPE IV)

SURFACE RESTORATION

ENGINEERING STANDARDS 2025

REVISIONS BY	DATE	ENGINEERING DIVISION CITY OF POMPANO BEACH	SURFACE RESTORATION
		SCALE: N.T.S.	DATE: MAY 2022 DWG. NO. 306-2

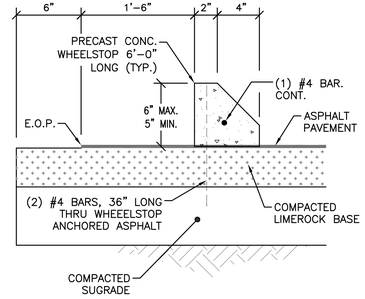

CONCRETE WHEELSTOP
N.T.S.

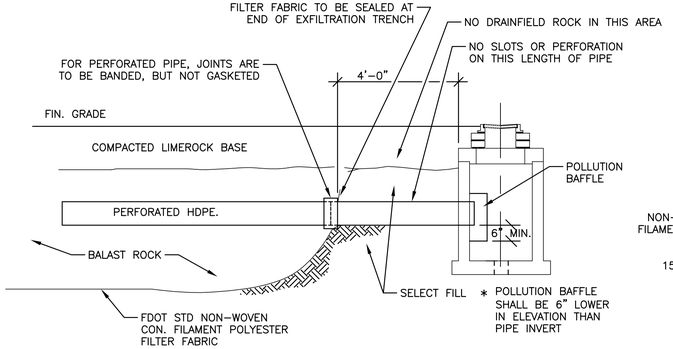

ELEVATIONS ARE REFERENCED TO NAVD 1988

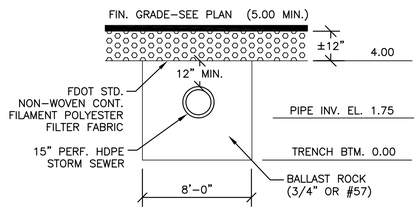

EXFILTRATION TRENCH DETAIL (CB)
N.T.S.

NOTE:
SURFACE WATER MANAGEMENT SYSTEM SHALL BE CLEANED/MAINTAINED AS NEEDED AND AT LEAST ONCE PER YEAR.

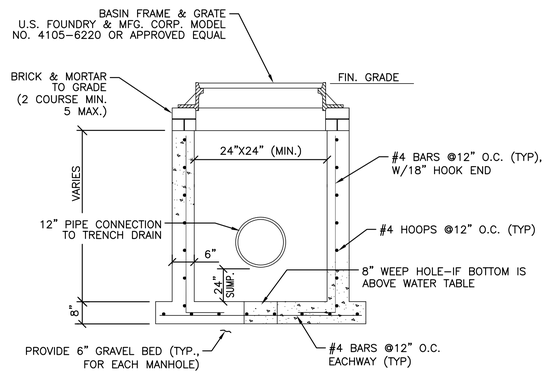

TYPICAL CATCH BASIN DETAIL
N.T.S.

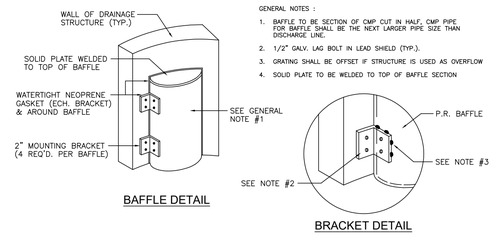

BAFFLE DETAIL
BRACKET DETAIL

POLLUTION RETARDANT BAFFLE DETAIL
N.T.S.

HOLLAND ENGINEERING
CIVIL ENGINEERING SOLUTIONS
301 SW 7th Street
Fort Lauderdale, Florida 33315
Phone: 954.367.0371
Certificate of Authorization 7325

SUSAN C. HOLLAND
STATE OF FLORIDA PROFESSIONAL ENGINEER
LICENSE No. 41831

This item has been digitally signed & sealed by Susan C. Holland, P.E. Printed copies of this document are not considered signed and sealed and the signature must be verified on any electronic copies.

Susan C Holland
Digitally signed by Susan C Holland
Date: 2026.03.13 10:12:32 -04'00'

WAREHOUSE ADDITION
FOR
POMPANO 1150 LLC
1150 SW 30TH AVE
POMPANO BEACH, FL 33069

REVISIONS

NO.	DATE	BY	CHK'D	DESCRIPTION
1	2/11/26	HS	SCH	DRC COMMENTS

DRAWN BY:	HS
CHECKED BY:	SCH
DATE:	09/04/25
SCALE:	N.T.S.

SHEET TITLE

DETAILS

NO. OF SHEETS: 8
SHEET NO.: C-5
PROJECT NO. 25-21

J:\CAD\25-21\CAD Files\25-21 DETAILS.dwg — 2/11/2026 2:09 PM