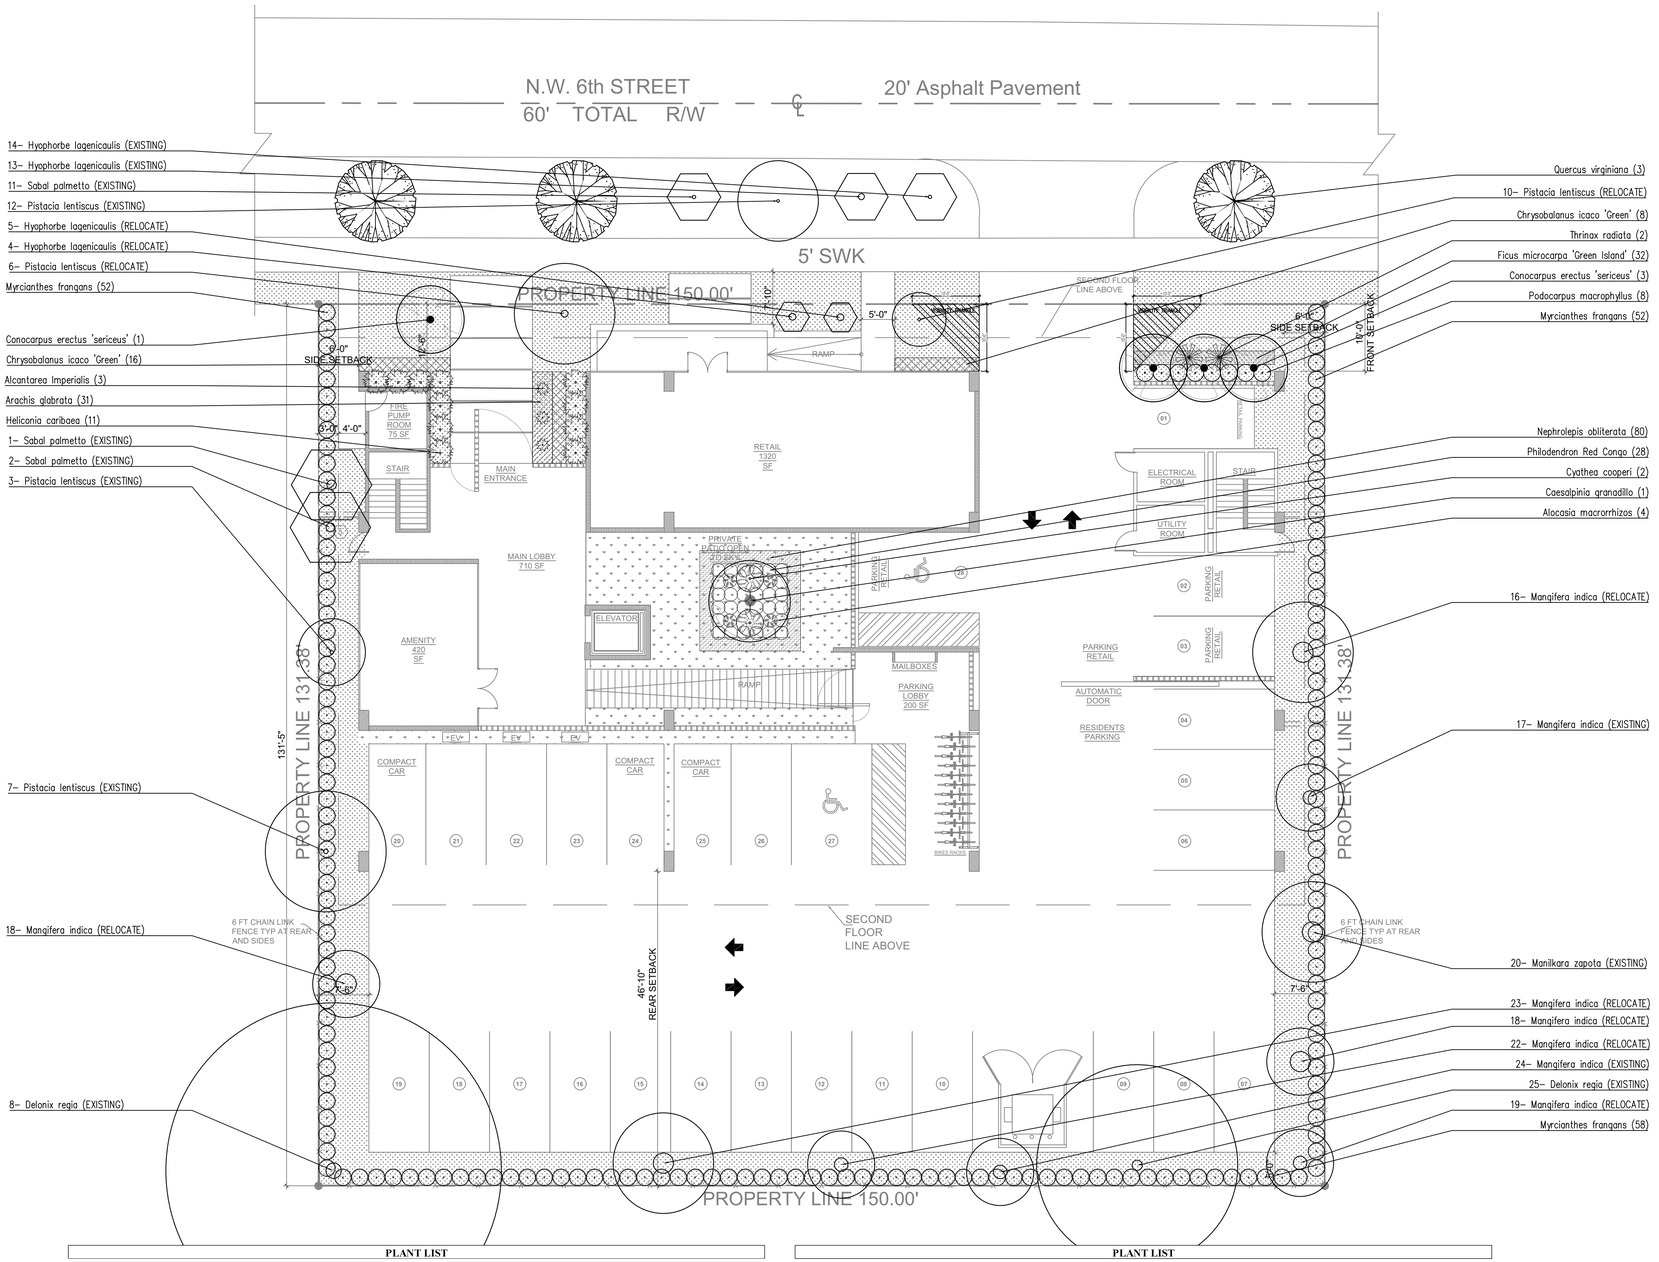

PLANT LIST

Qty.	Common name	Botanical Name	Size	Native	Drought tolerance	Specifications
TREES & PALMS						
1	Bridal Veil	Caesalpinia granadillo	12'	NO	Tolerant	Florida Grade # 1 or better
4	Silver Buttonwood	Conocarpus erectus 'sericeus'	12'	YES	Tolerant	Florida Grade # 1 or better
3	Live Oak	Quercus virginiana	14'	YES	Tolerant	Street tree, Florida Grade # 1 or better
2	Thatch Palm	Thrinax radiata	4'	YES	Tolerant	Florida Grade # 1 or better

PLANT LIST

Qty.	Common name	Botanical Name	Size	Native	Drought tolerance	Specifications
SHRUBS & GROUNDCOVERS						
3	Bromelia Imperialis	Alcantarea Imperialis	7 gal	NO	Moderate	Florida Grade # 1 or better
4	Alocasia	Alocasia macrorrhizos	7 gal	NO	Moderate	Florida Grade # 1 or better
31	Ornamental peanuts	Arachis glabrata	1 gal	NO	Tolerant	Florida Grade # 1 or better
24	Green cocoplum	Chrysobalanus icaco 'Green'	3 gal	YES	Tolerant	Florida Grade # 1 or better
2	Australian Tree Fern	Cyathea cooperi	15 gal	NO	Moderate	Florida Grade # 1 or better
32	Ficus Green Island	Ficus microcarpa 'Green Island'	3 gal	NO	Moderate	Florida Grade # 1 or better
11	Heliconia caribea	Heliconia caribaea	7 gal	NO	Tolerant	Florida Grade # 1 or better
162	Simpson's stopper	Myrcianthes frangans	7 gal	YES	Tolerant	Florida Grade # 1 or better
80	Kimberly fern	Nephrolepis obliterata	3 gal	NO	Tolerant	Florida Grade # 1 or better
28	Red Congo	Philodendron Red Congo	3 gal	NO	Moderate	Florida Grade # 1 or better
8	Podocarpus	Podocarpus macrophyllus	15 gal	NO	Moderate	Florida Grade # 1 or better

0' 5' 10' 20' 30'

GRAPHIC SCALE

N

PARAMETRIKA LAND & DESIGN
Gabriela Albornoz
Valeria Quintanilla LA6667640

PARAMETRIKA Land & Design

324 NW 6th Street

324 NW 6th Street
Pompano Beach, Florida 33060

SHEET TILE
Landscape plan

ISSUE DATE
01/04/2023

REVISION
Jan 2023

DESIGN
GA

DRAWN
TY

SCALE
3/32" = 1'-0"

SEAL

Digitally signed by Valeria A Quintanilla Florian
Date: 2023.05.04 14:13:21 -04'00'

VALERIA QUINTANILLA
LA6667640

SHEET NO.
L-102

DRC
PZ22-12000032
07/19/2023