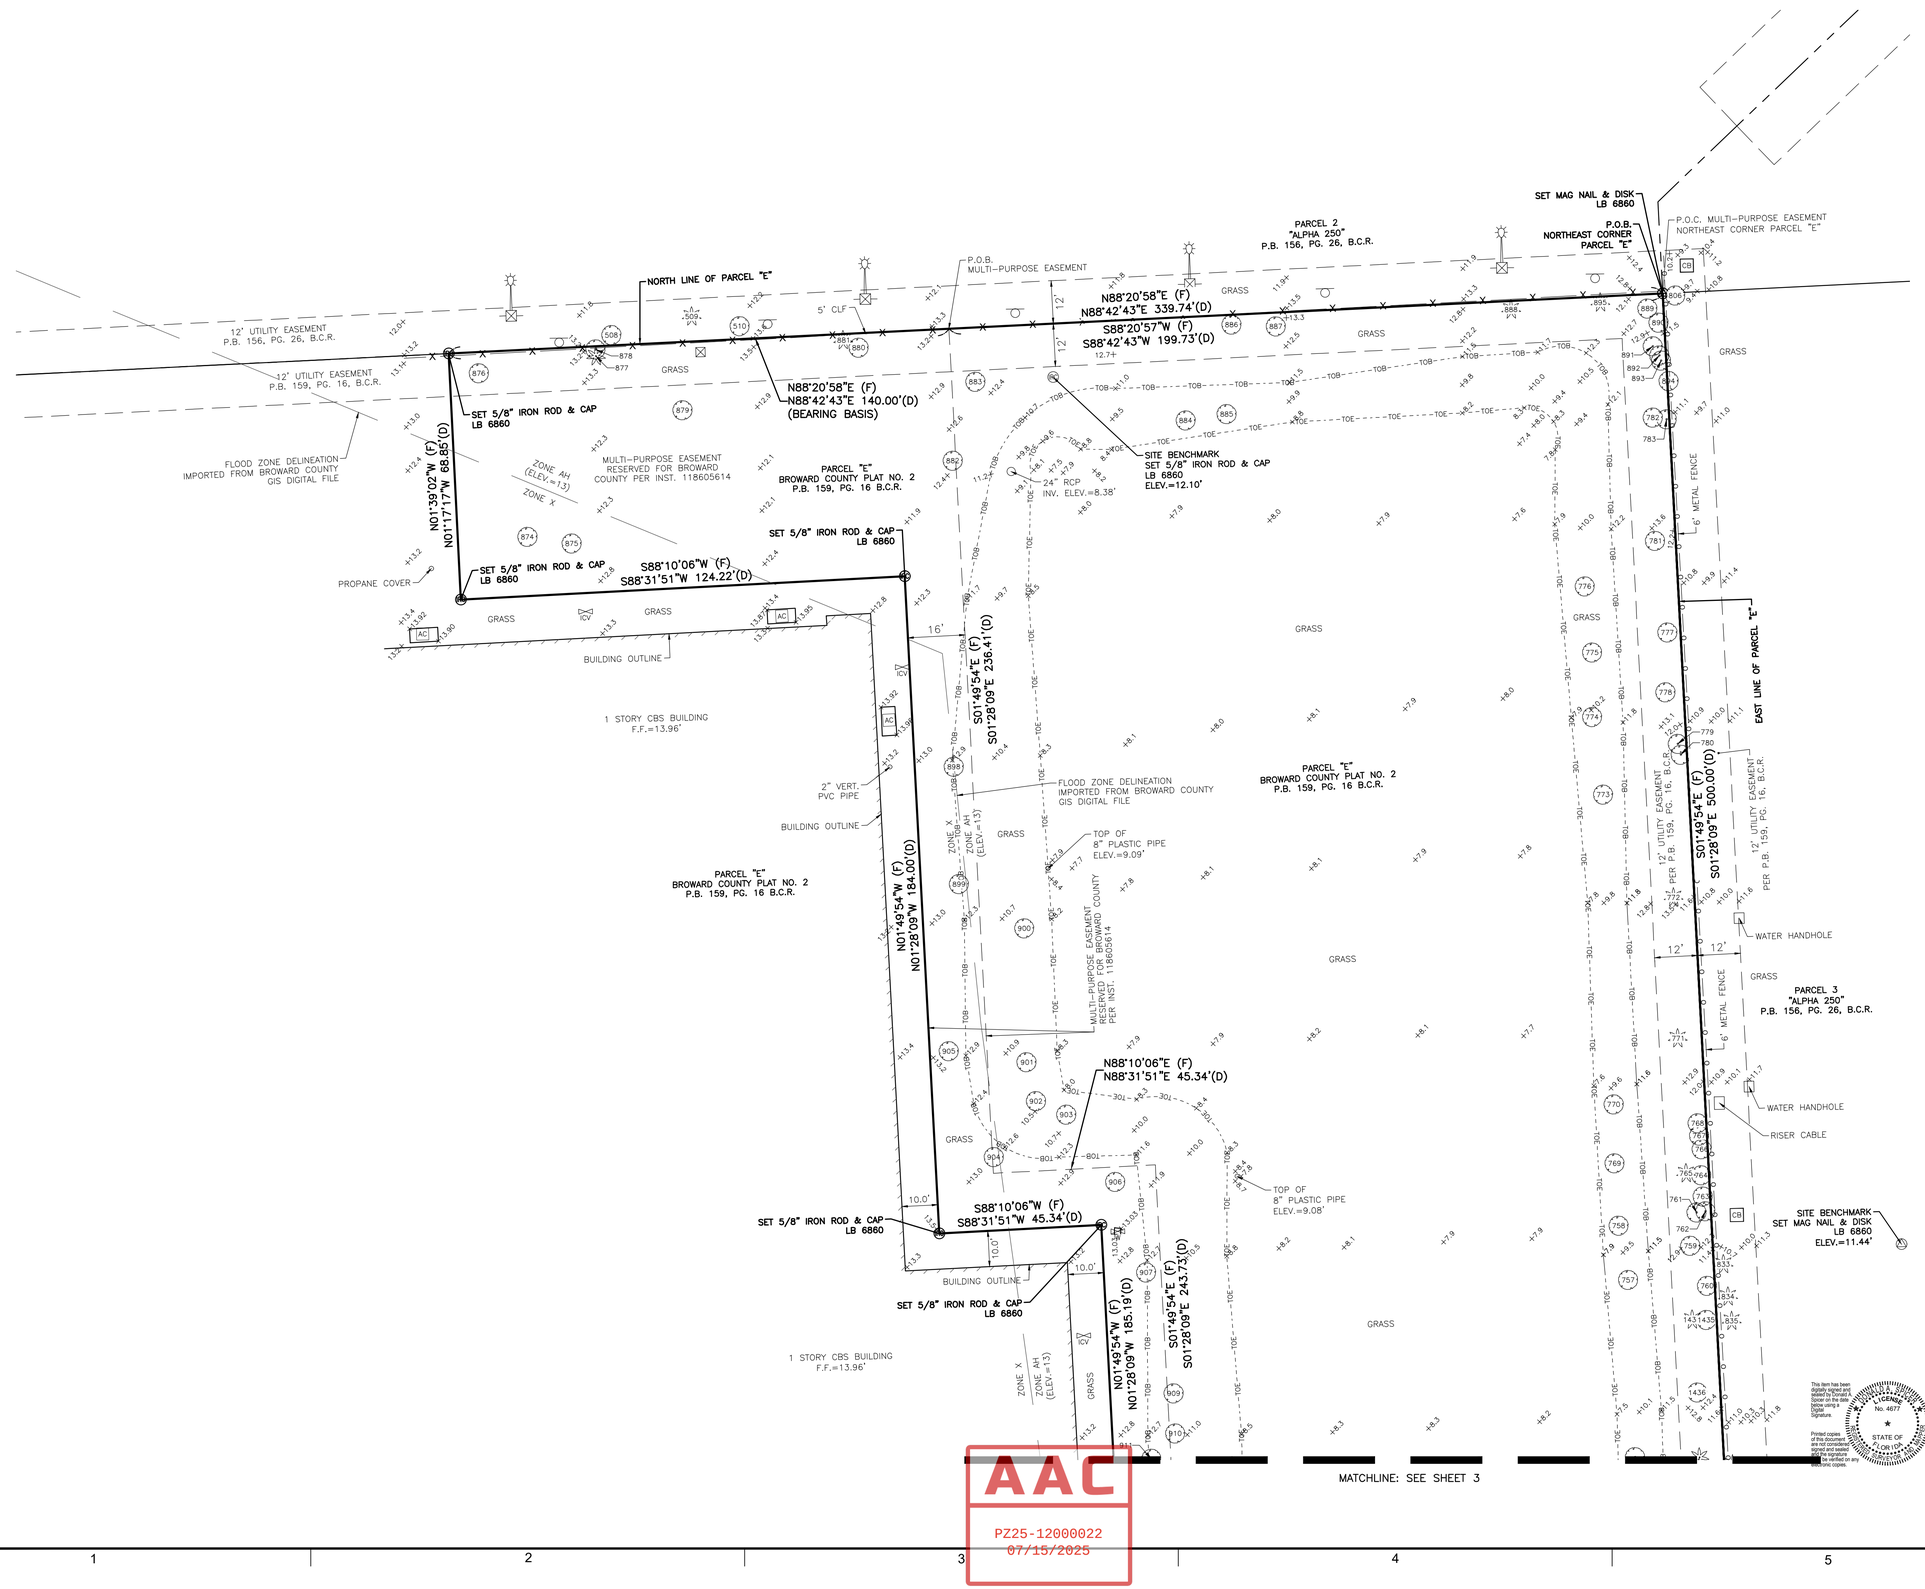

AAC
PZ25-12000022
07/15/2025

Digitally signed by DONALD A SPICER
Date: 2025.08.29 13:56:25-04'00'

This item has been digitally signed and sealed by Donald A. Spicer on the date adjacent to the seal. Printed copies of this document are not considered signed and sealed and the signature must be verified on any electronic copies.

KEITH
301 East Atlantic Blvd.
Pompano Beach, FL 33060
PH: (954) 788-3400
Florida Engineering Business License: CA7928
Florida Surveyor and Mapper Business License: LB6860
Florida Landscape Architecture Business License: LC26000457

REVISIONS

NO.	DESCRIPTION	DATE

DATE:	06/04/25
DRAWN BY:	ZH
CHECKED BY:	DAS
FIELD BOOK:	1115

N

GRAPHIC SCALE
0 20 40
SCALE: 1" = 20 '
NOTE: PRINTED DRAWING SIZE MAY HAVE CHANGED FROM ORIGINAL. VERIFY SCALE USING BAR SCALE ABOVE.

ASPIRE 1650

A PORTION OF
PARCEL "E"
BROWARD COUNTY
PLAT NO.2
P.B. 159, PG. 16, B.C.R.

SHEET TITLE

BOUNDARY &
TOPOGRAPHIC
SURVEY

SHEET NUMBER	SHEET 2 OF 3
PROJECT NUMBER	16500.00

Plotted by: dspicer On 8/17/2025 9:00 AM

Drawing name: H:\16500.00 - Aspire 1650 - Green Mills Group\Survey\DWG\16500.00-BTS.dwg