DRC
PZ26-12000001
04/01/2026

DRC
PZ26-12000001
05/20/2026

BOUNDARY SURVEY (SEE SHEETS 4 THRU 11 FOR TOPOGRAPHIC SURVEY)

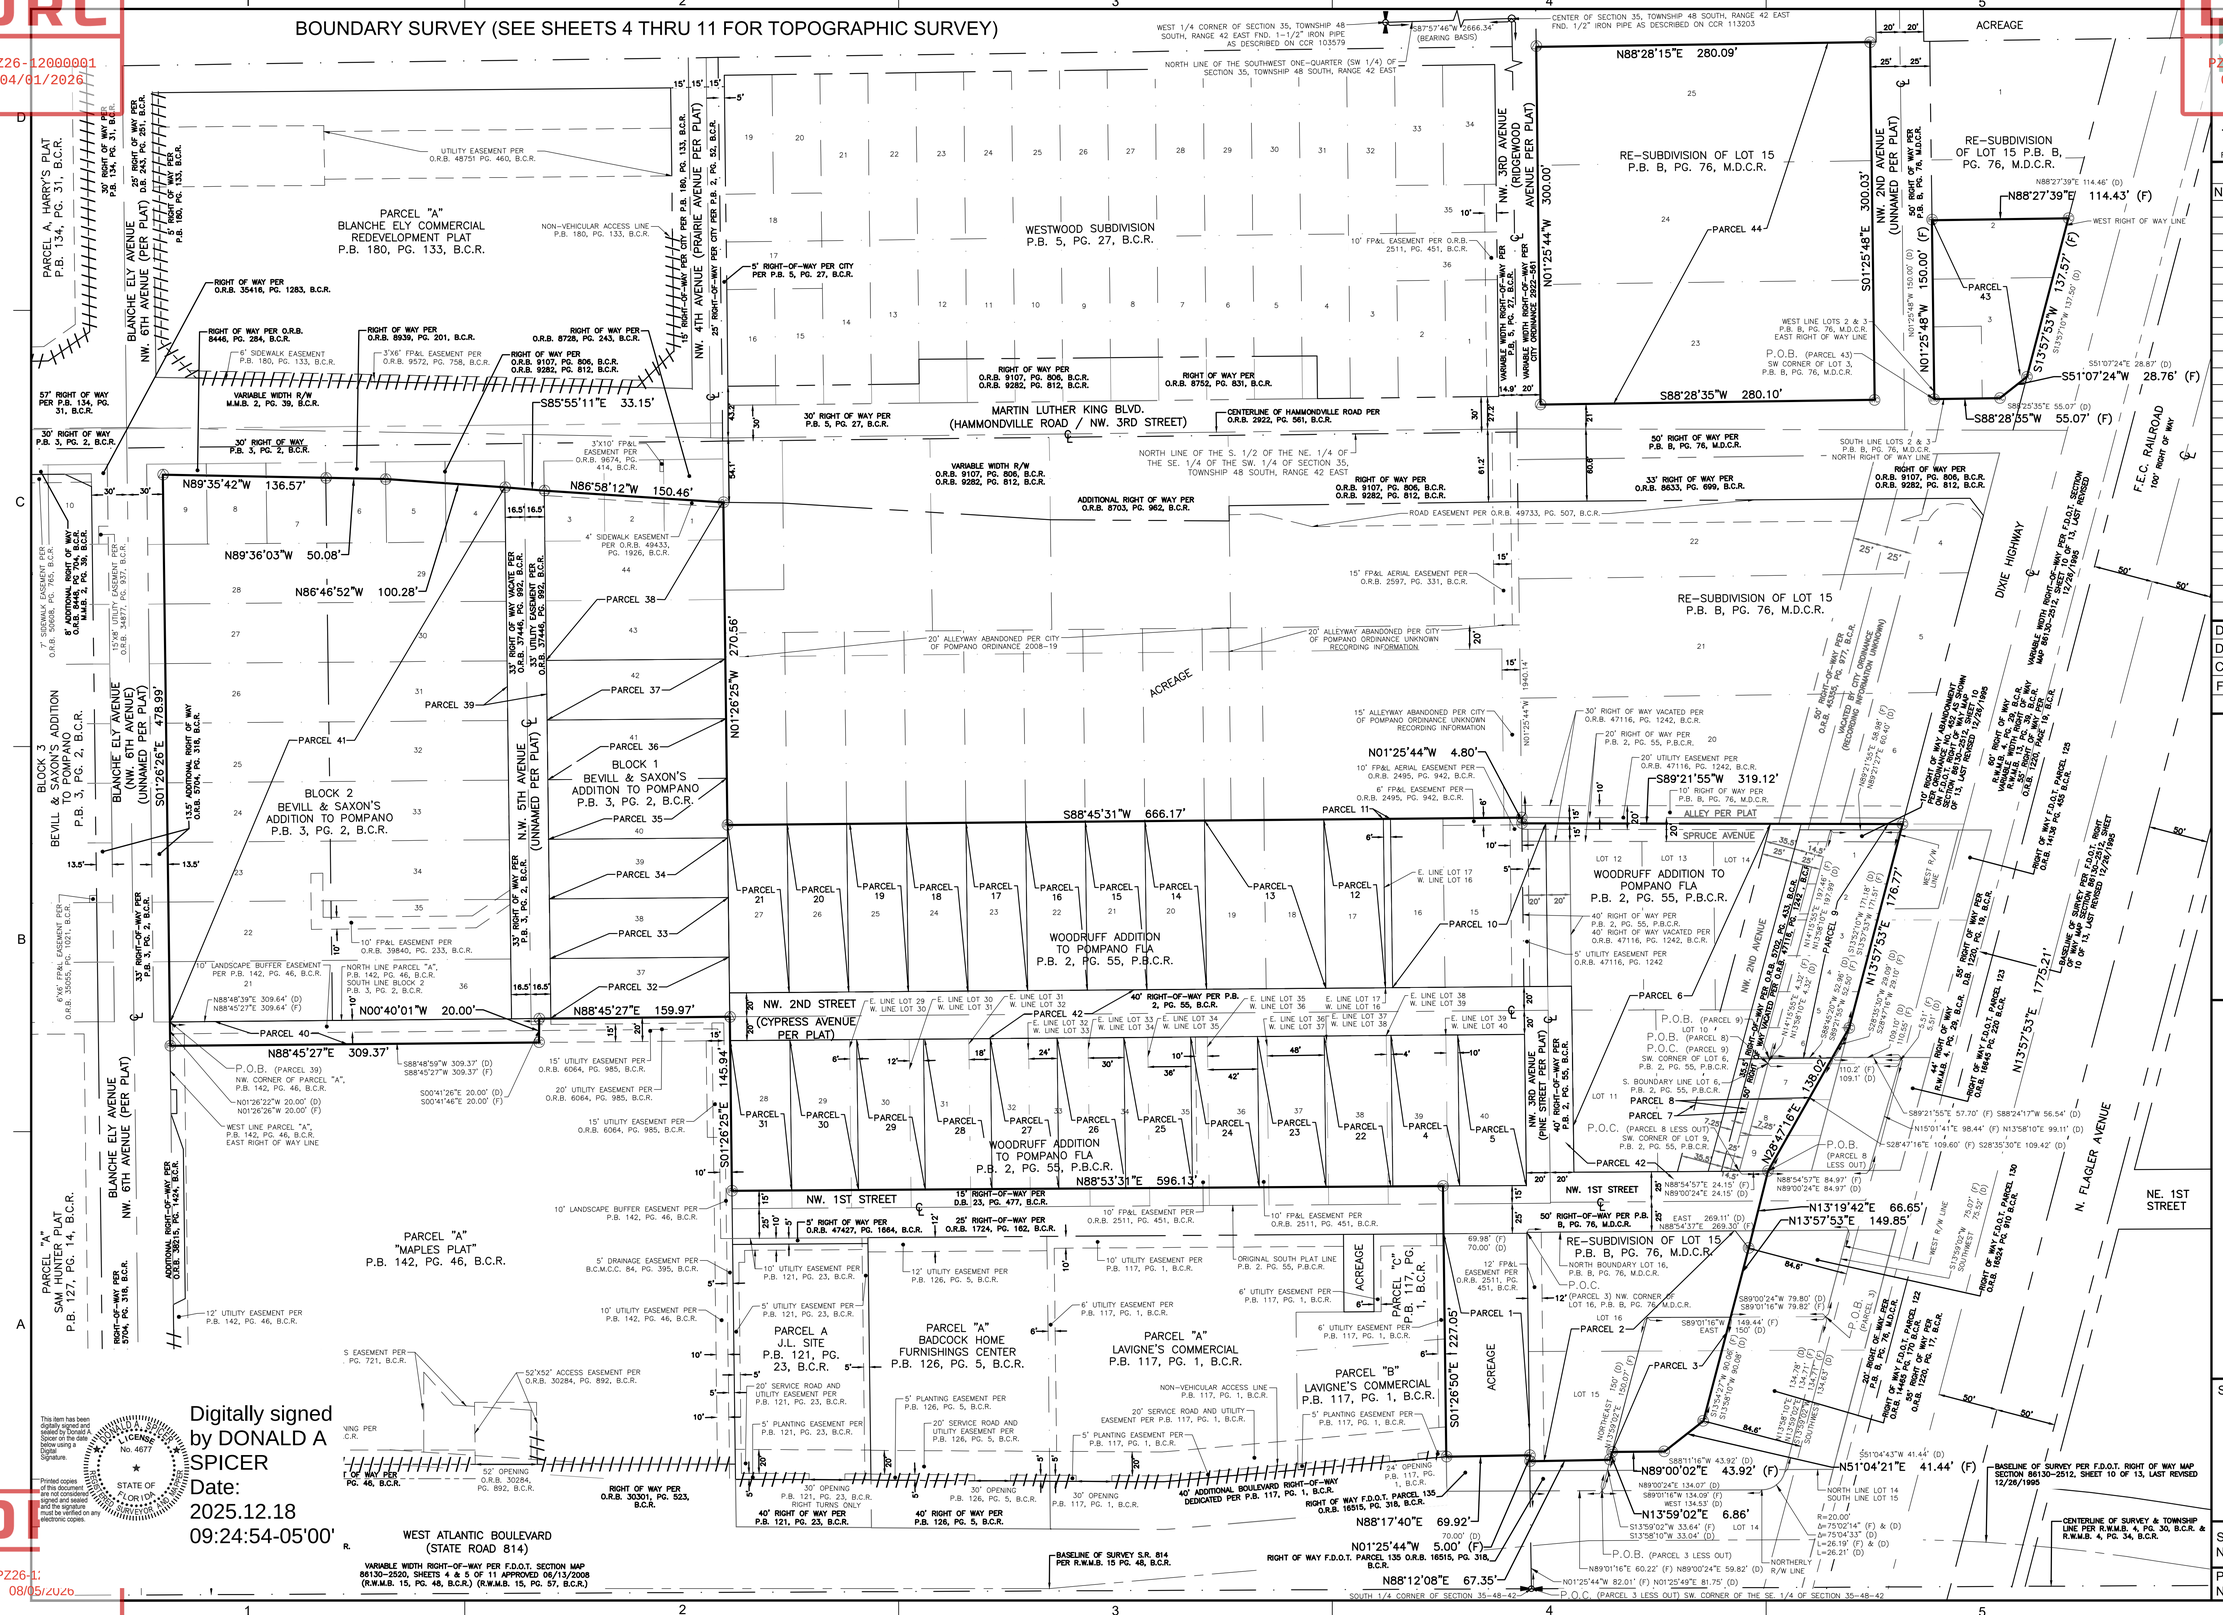

This item has been digitally signed and sealed by Donald A Spicer on the date below using a Digital Signature.

Printed copies of this document are not considered signed and sealed and the signature must be verified on any electronic copies.

Digitally signed by DONALD A SPICER
Date: 2025.12.18 09:24:54-05'00'

DRC
PZ26-12000001
08/05/2026

KEITH
301 East Atlantic Blvd.
Pompano Beach, FL 33060
PH: (954) 788-3400
Florida Engineering Business License: CA7928
Florida Surveyor and Mapper Business License: LB 6860
Florida Landscape Architecture Business License: LC26000457

Plotted by: dbittner On 12/17/2025 8:32 AM

REVISIONS

NO.	DESCRIPTION	DATE
1	VACATED ALLEY LABELS	12/15/25

DATE:	10/21/25
DRAWN BY:	ZPB
CHECKED BY:	DAS
FIELD BOOK:	1113/1203/1205

N

GRAPHIC SCALE
0 60 120
SCALE: 1" = 60 '

NOTE: PRINTED DRAWING SIZE MAY HAVE CHANGED FROM ORIGINAL. VERIFY SCALE USING BAR SCALE ABOVE.

DOWNTOWN POMPANO CITY HALL SITE

RP DEVELOPMENT LLC

SHEET TITLE

BOUNDARY & TOPOGRAPHIC SURVEY

SHEET NUMBER 12 OF 12

PROJECT NUMBER 15083.00