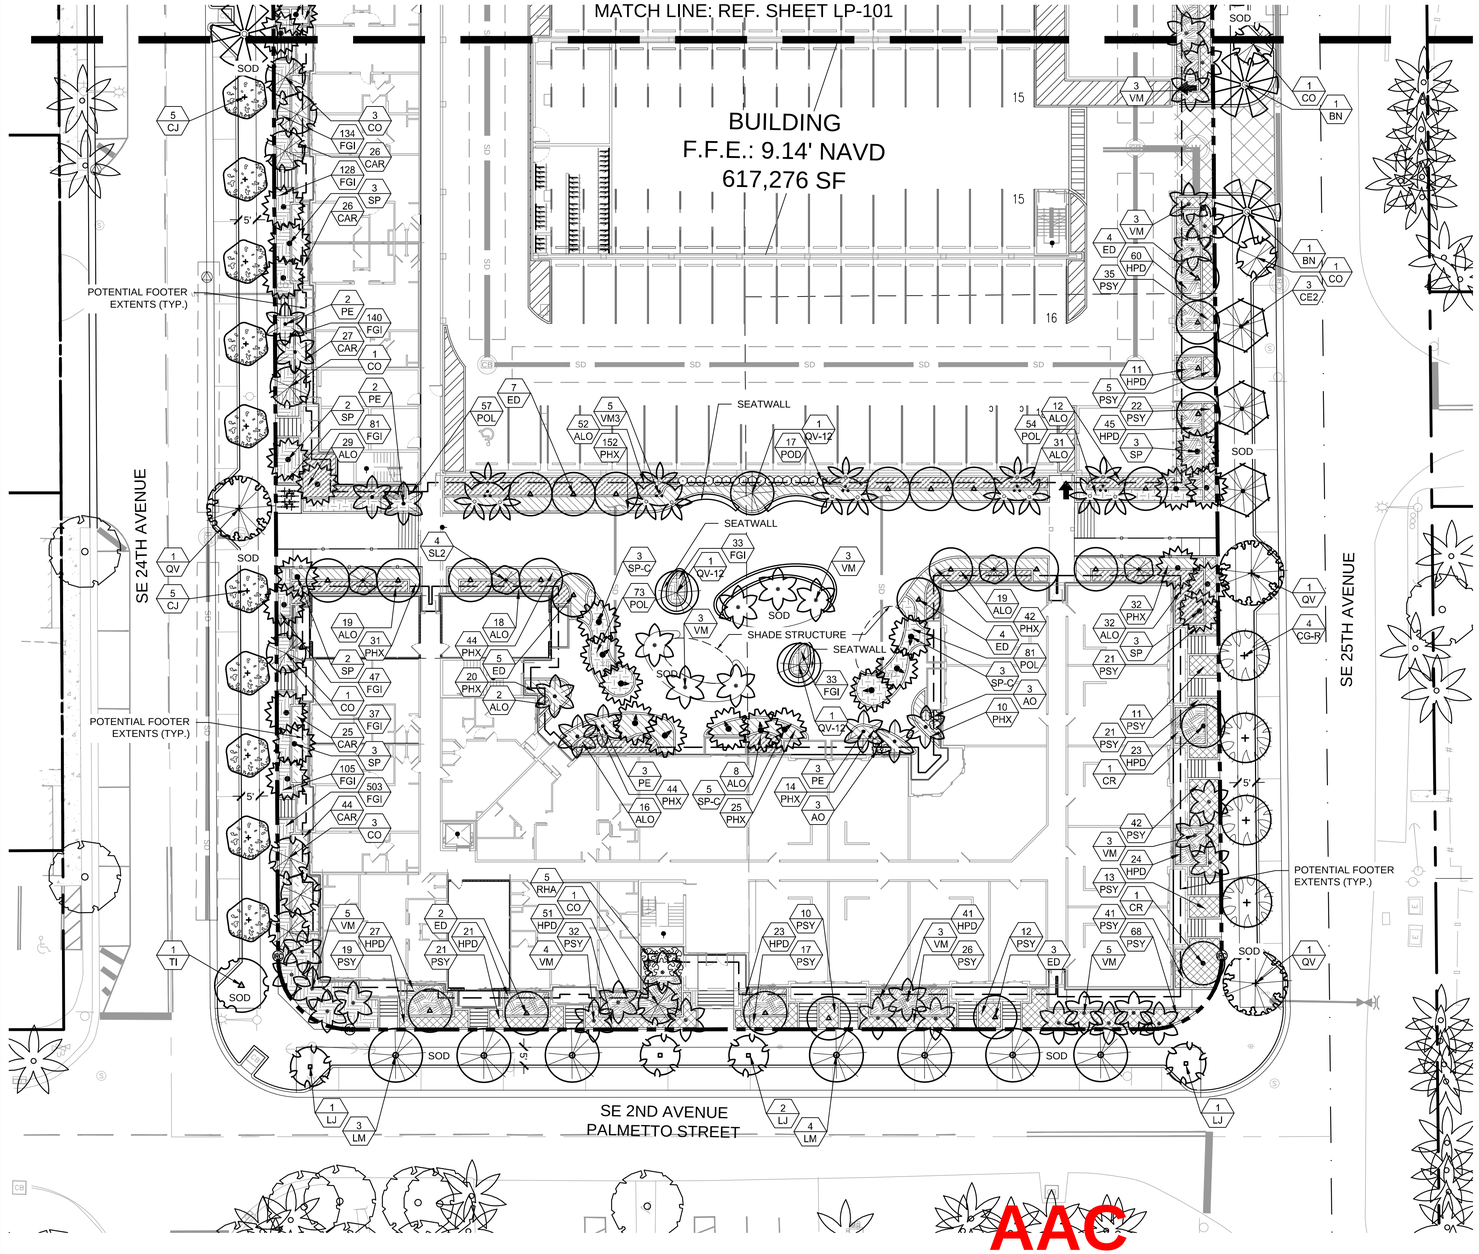

QUICK REFERENCE PLANT LIST. SEE SHEET LP-002 FOR COMPLETE LIST

PLANT SCHEDULE		
CODE	QTY	BOTANICAL / COMMON NAME
TREES		
CG-R	6	CAESALPINIA GRANADILLO RELOCATED BRIDAL VEIL TREE
CJ	19	CASSIA JAVANICA APPLE BLOSSOM SHOWER TREE
CO	12	CHRYSOPHYLLUM OLIVIFORME SATINLEAF
CR	2	CLUSIA ROSEA PITCH APPLE
CE	1	CONOCARPUS ERECTUS GREEN BUTTONWOOD
CE2	5	CONOCARPUS ERECTUS GREEN BUTTONWOOD
ED	30	ELAEOCARPUS DECIPIENS JAPANESE BLUEBERRY
FL	4	FICUS LYRATA FIDDLE LEAF FIG
FD	4	FILICIUM DECIPIENS JAPANESE FERN TREE
LM	7	LAGERSTROEMIA INDICA X FAURIEI `MUSKOGEE` PINK CRAPE MYRTLE
LJ	5	LIGUSTRUM JAPONICUM JAPANESE PRIVET
QV-12	3	QUERCUS VIRGINIANA LIVE OAK
QV	14	QUERCUS VIRGINIANA LIVE OAK
SL2	4	STEMMADENIA LITORALIS MILKY WAY TREE
TI	1	TABEBUIA IMPETIGINOSA PURPLE TRUMPET
PALMS		
BN	5	BISMARCKIA NOBILIS BISMARCK PALM
CB2	2	COPERNICIA BAILEYANA BAILEY PALM
PS	7	PHOENIX SYLVESTRIS WILD DATE PALM
PE	18	PTYCHOSPERMA ELEGANS ALEXANDER PALM
SP	26	SABAL PALMETTO SABAL PALM
SP-C	11	SABAL PALMETTO SABAL PALM
SL	6	SATAKENTIA LIUKIUENSIS SATAKE PALM
VM3	5	VEITCHIA MONTGOMERYANA MONTGOMERY PALM
VM	44	VEITCHIA MONTGOMERYANA MONTGOMERY PALM
CODE	QTY	BOTANICAL / COMMON NAME
SHRUBS		
AO	28	ALOCASIA ODORA DWARF ELEPHANT EAR
LG	3	LICUALA GRANDIS RUFFLED FAN PALM
PRC	30	PHILODENDRON X 'ROJO CONGO' ROJO CONGO
POD	50	PODOCARPUS MACROPHYLLUS PODOCARPUS
RHA	9	RHAPIS EXCELSA LADY PALM
TFP	2	TABERNAEMONTANA 'FLORE PLENO' JASMINE FLORE PLENO
SHRUB AREAS		
ALO	238	ALOCASIA X 'CALIDORA' DWARF ELEPHANT EAR
CAR	298	CARISSA MACROCARPA NATAL PLUM
FGI	2,558	FICUS 'GREEN ISLAND' GREEN ISLAND FICUS
HPD	512	HAMELIA PATENS 'COMPACTA' DWARF FIREBUSH
NBM	41	NEPHROLEPIS BISERRATA 'MACHO' MACHO FERN
PEP	18	PEPEROMIA OBTUSIFOLIA BABY RUBBER PLANT
PBM	142	PHILODENDRON X 'BURLE MARX' BURLE MARX
PHX	414	PHILODENDRON X 'XANADU' XANADU PHILODENDRON
POL	752	POLYPODIUM SCOLOPENDRIA WART FERN
PSY	615	PSYCHOTRIA NERVOSA WILD COFFEE
ZAM	305	ZAMIA PUMILA COONTIE

NOTE:
SOD TO BE SHADE TOLERANT ST. AUGUSTINE 'CITRA BLUE' IN COURTYARDS

GRAPHIC SCALE
0 20 40
SCALE: 1" = 20 '

NOTE: PRINTED DRAWING SIZE MAY HAVE CHANGED FROM ORIGINAL. VERIFY SCALE USING BAR SCALE ABOVE.

AAC

PZ25-12000001

08/06/2025

KEITH
301 East Atlantic Blvd.
Pompano Beach, FL 33060
PH: (954) 788-3400
Florida Engineering Business License: CA7928
Florida Surveyor and Mapper Business License: LB6860
Florida Landscape Architecture Business License: LC26000457

Plotted by: rkinsey On 7/7/2025 12:55 PM

REVISIONS

NO.	DESCRIPTION	DATE

RESPONSIBILITY FOR THE USE OF THESE PLANS PRIOR TO OBTAINING PERMITS FROM ALL AGENCIES HAVING JURISDICTION OVER THE PROJECT WILL FALL SOLELY UPON THE USER.

ISSUE DATE:	02/24/25
DESIGNED BY:	RK/KS
DRAWN BY:	RK/JB
CHECKED BY:	RK/KS
BID-CONTRACT:	

This item has been digitally signed and sealed by Paul H. Weinberg, on the date below using a Digital Signature.

REGISTERED LANDSCAPE ARCHITECT
PAUL H. WEINBERG
LA 6666804
STATE OF FLORIDA

Printed copies of this document are not considered signed and sealed and the signature must be verified on any electronic copies.

Date: 2025.07.07 13:54:22-04'00'

PAUL H. WEINBERG, PLA
FLORIDA REG. NO. LA6666804
(FOR THE FIRM)

CLIENT

PORTMAN HOLDINGS

PROJECT

2400 E ATLANTIC
2400 East Atlantic Blvd.
Pompano Beach, FL

SHEET TITLE

PLANTING PLAN

SHEET NUMBER	LP-102
PROJECT NUMBER	14267.00

STATUS: DRC SET

Drawing name: H:\14267.00 - 2400 E Atlantic - Portman Holdings\8.Landscape Architecture\CAD\14267.00-LP-13X.dwg