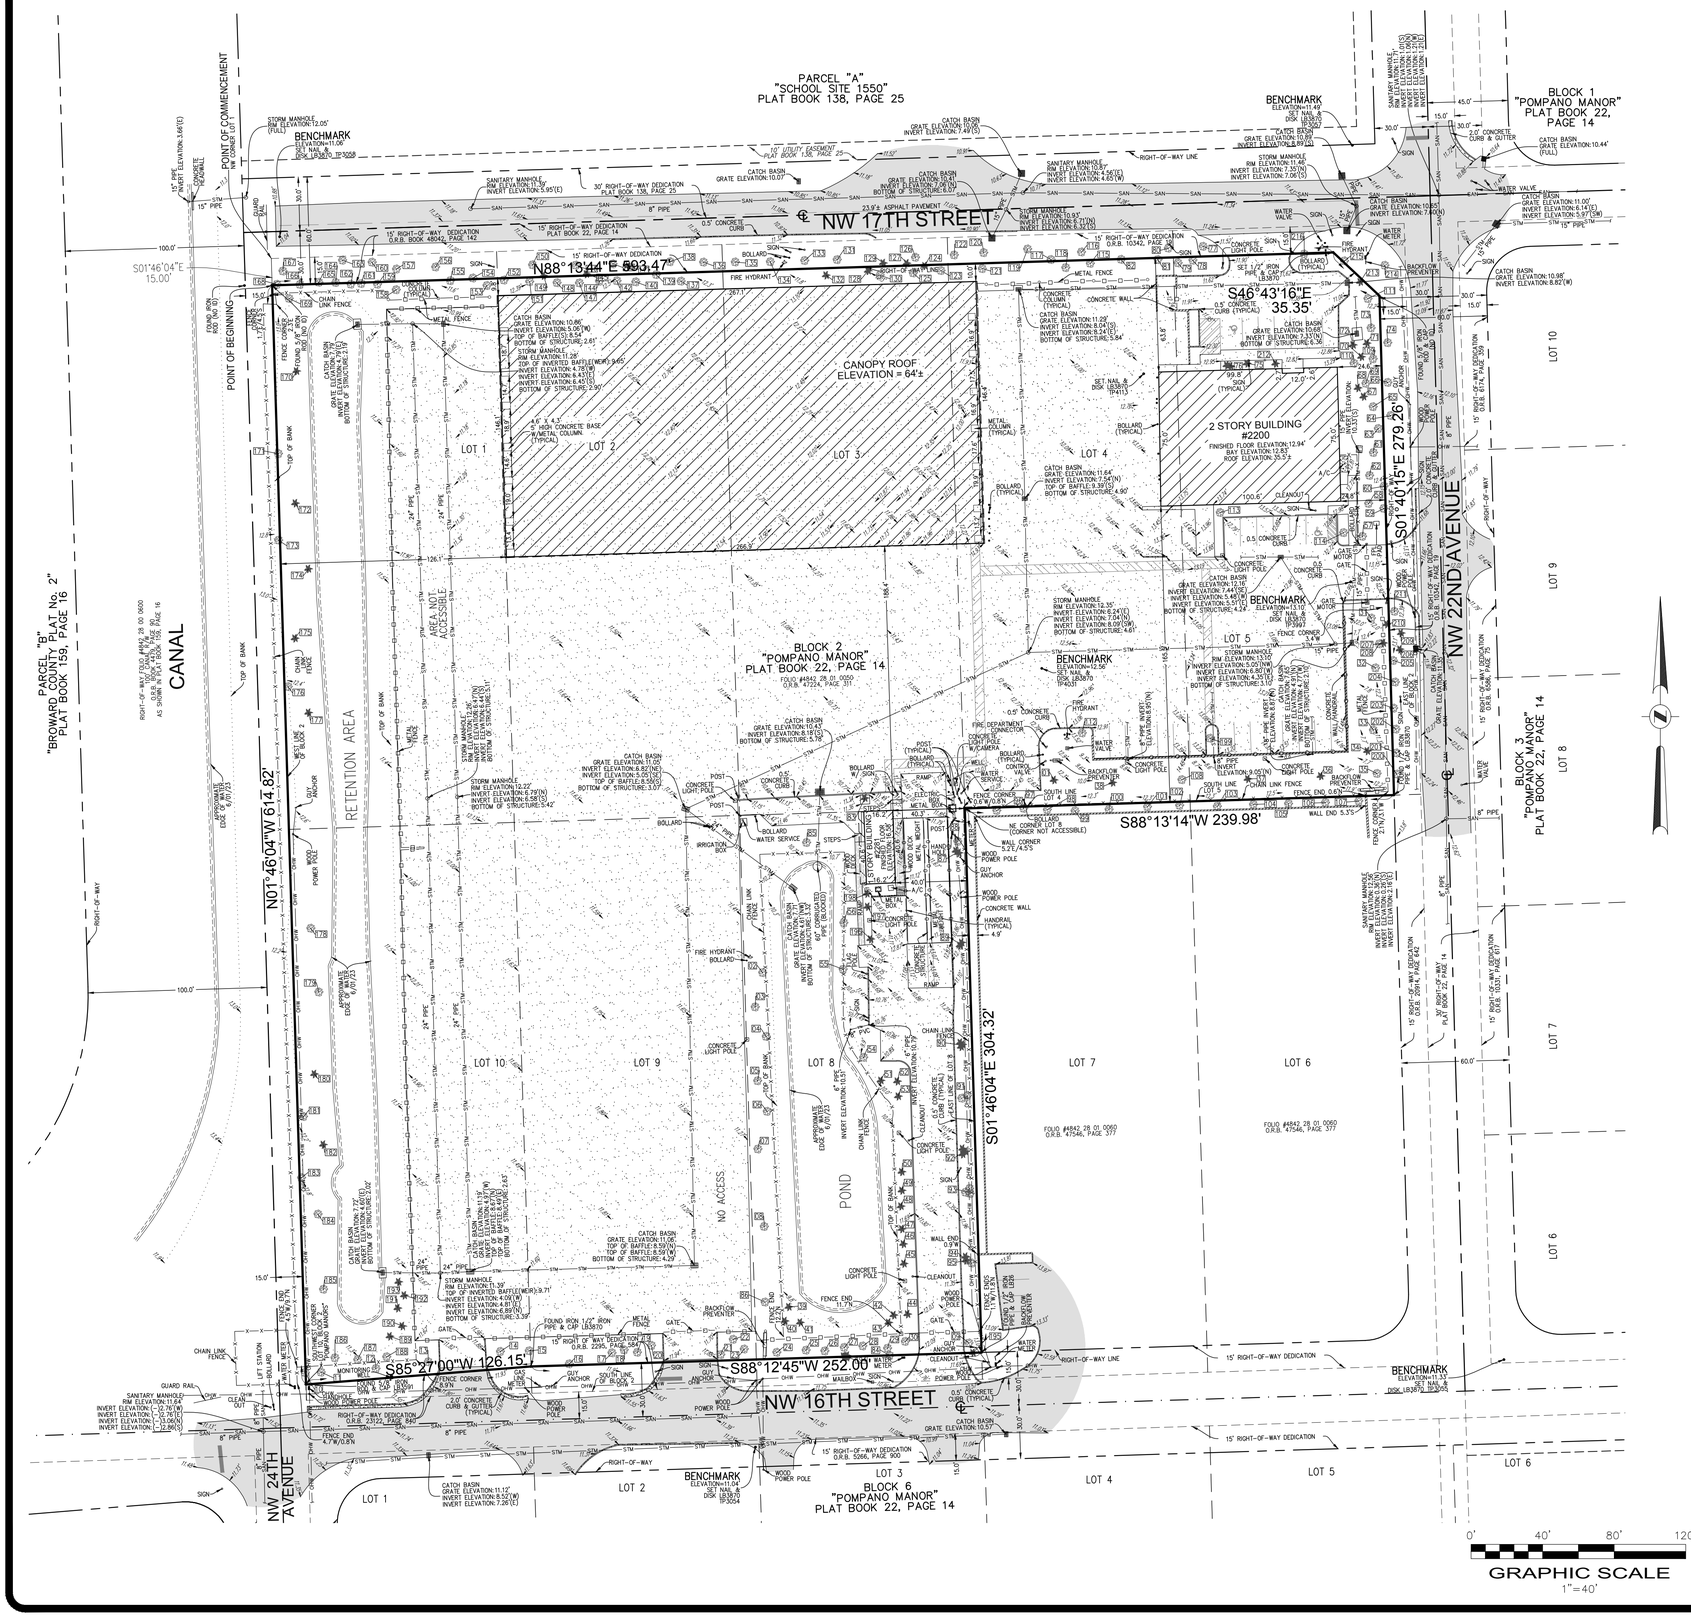

LEGEND & ABBREVIATIONS

	CONCRETE
	ASPHALT PAVEMENT
10.00'	ELEVATION
OHW	OVERHEAD WIRES
STM	UNDERGROUND STORM SEWER LINE
SAN	UNDERGROUND SANITARY SEWER LINE
℄	CENTERLINE
FPL	FLORIDA POWER & LIGHT COMPANY
LB	LICENSED BUSINESS
O.R.B.	OFFICIAL RECORDS BOOK
TP	TRAVERSE POINT (FOR FIELD INFORMATION ONLY)
	PALM TREE
	TREE
PVC	POLYVINYL CHLORIDE
A/C	AIR CONDITIONER
XX	TREE TABLE NUMBER

John F Pulice

Digitally signed by John F Pulice
Date: 2025.05.23 14:16:28 -04'00'

SHEET 2 OF 2

THIS DOCUMENT IS NEITHER FULL NOR COMPLETE WITHOUT SHEETS 1 AND 2

COASTAL WASTE SITE
2281 NW 16TH STREET
POMPANO BEACH, FLORIDA 33069
(CITY OF POMPANO BEACH, BROWARD COUNTY)

BOUNDARY AND TOPOGRAPHIC SURVEY

PULICE LAND SURVEYORS, INC.
5381 NOB HILL ROAD
SUNRISE, FLORIDA 33351
TELEPHONE: (954) 572-1777
FAX: (954) 572-1778
E-MAIL: www.pulicelandsurveyors.com
WEB: www.pulicelandsurveyors.com
CERTIFICATE OF AUTHORIZATION LB#3870

P&Z
PZ25-12008002
07/23/2025

DRAWN BY: J.S.	SCALE: 1" = 40'	CLIENT: COASTAL WASTE AND RECYCLING
CHECKED BY: J.F.P.	SURVEY DATE: 11/26/24	ORDER NO.: 73813