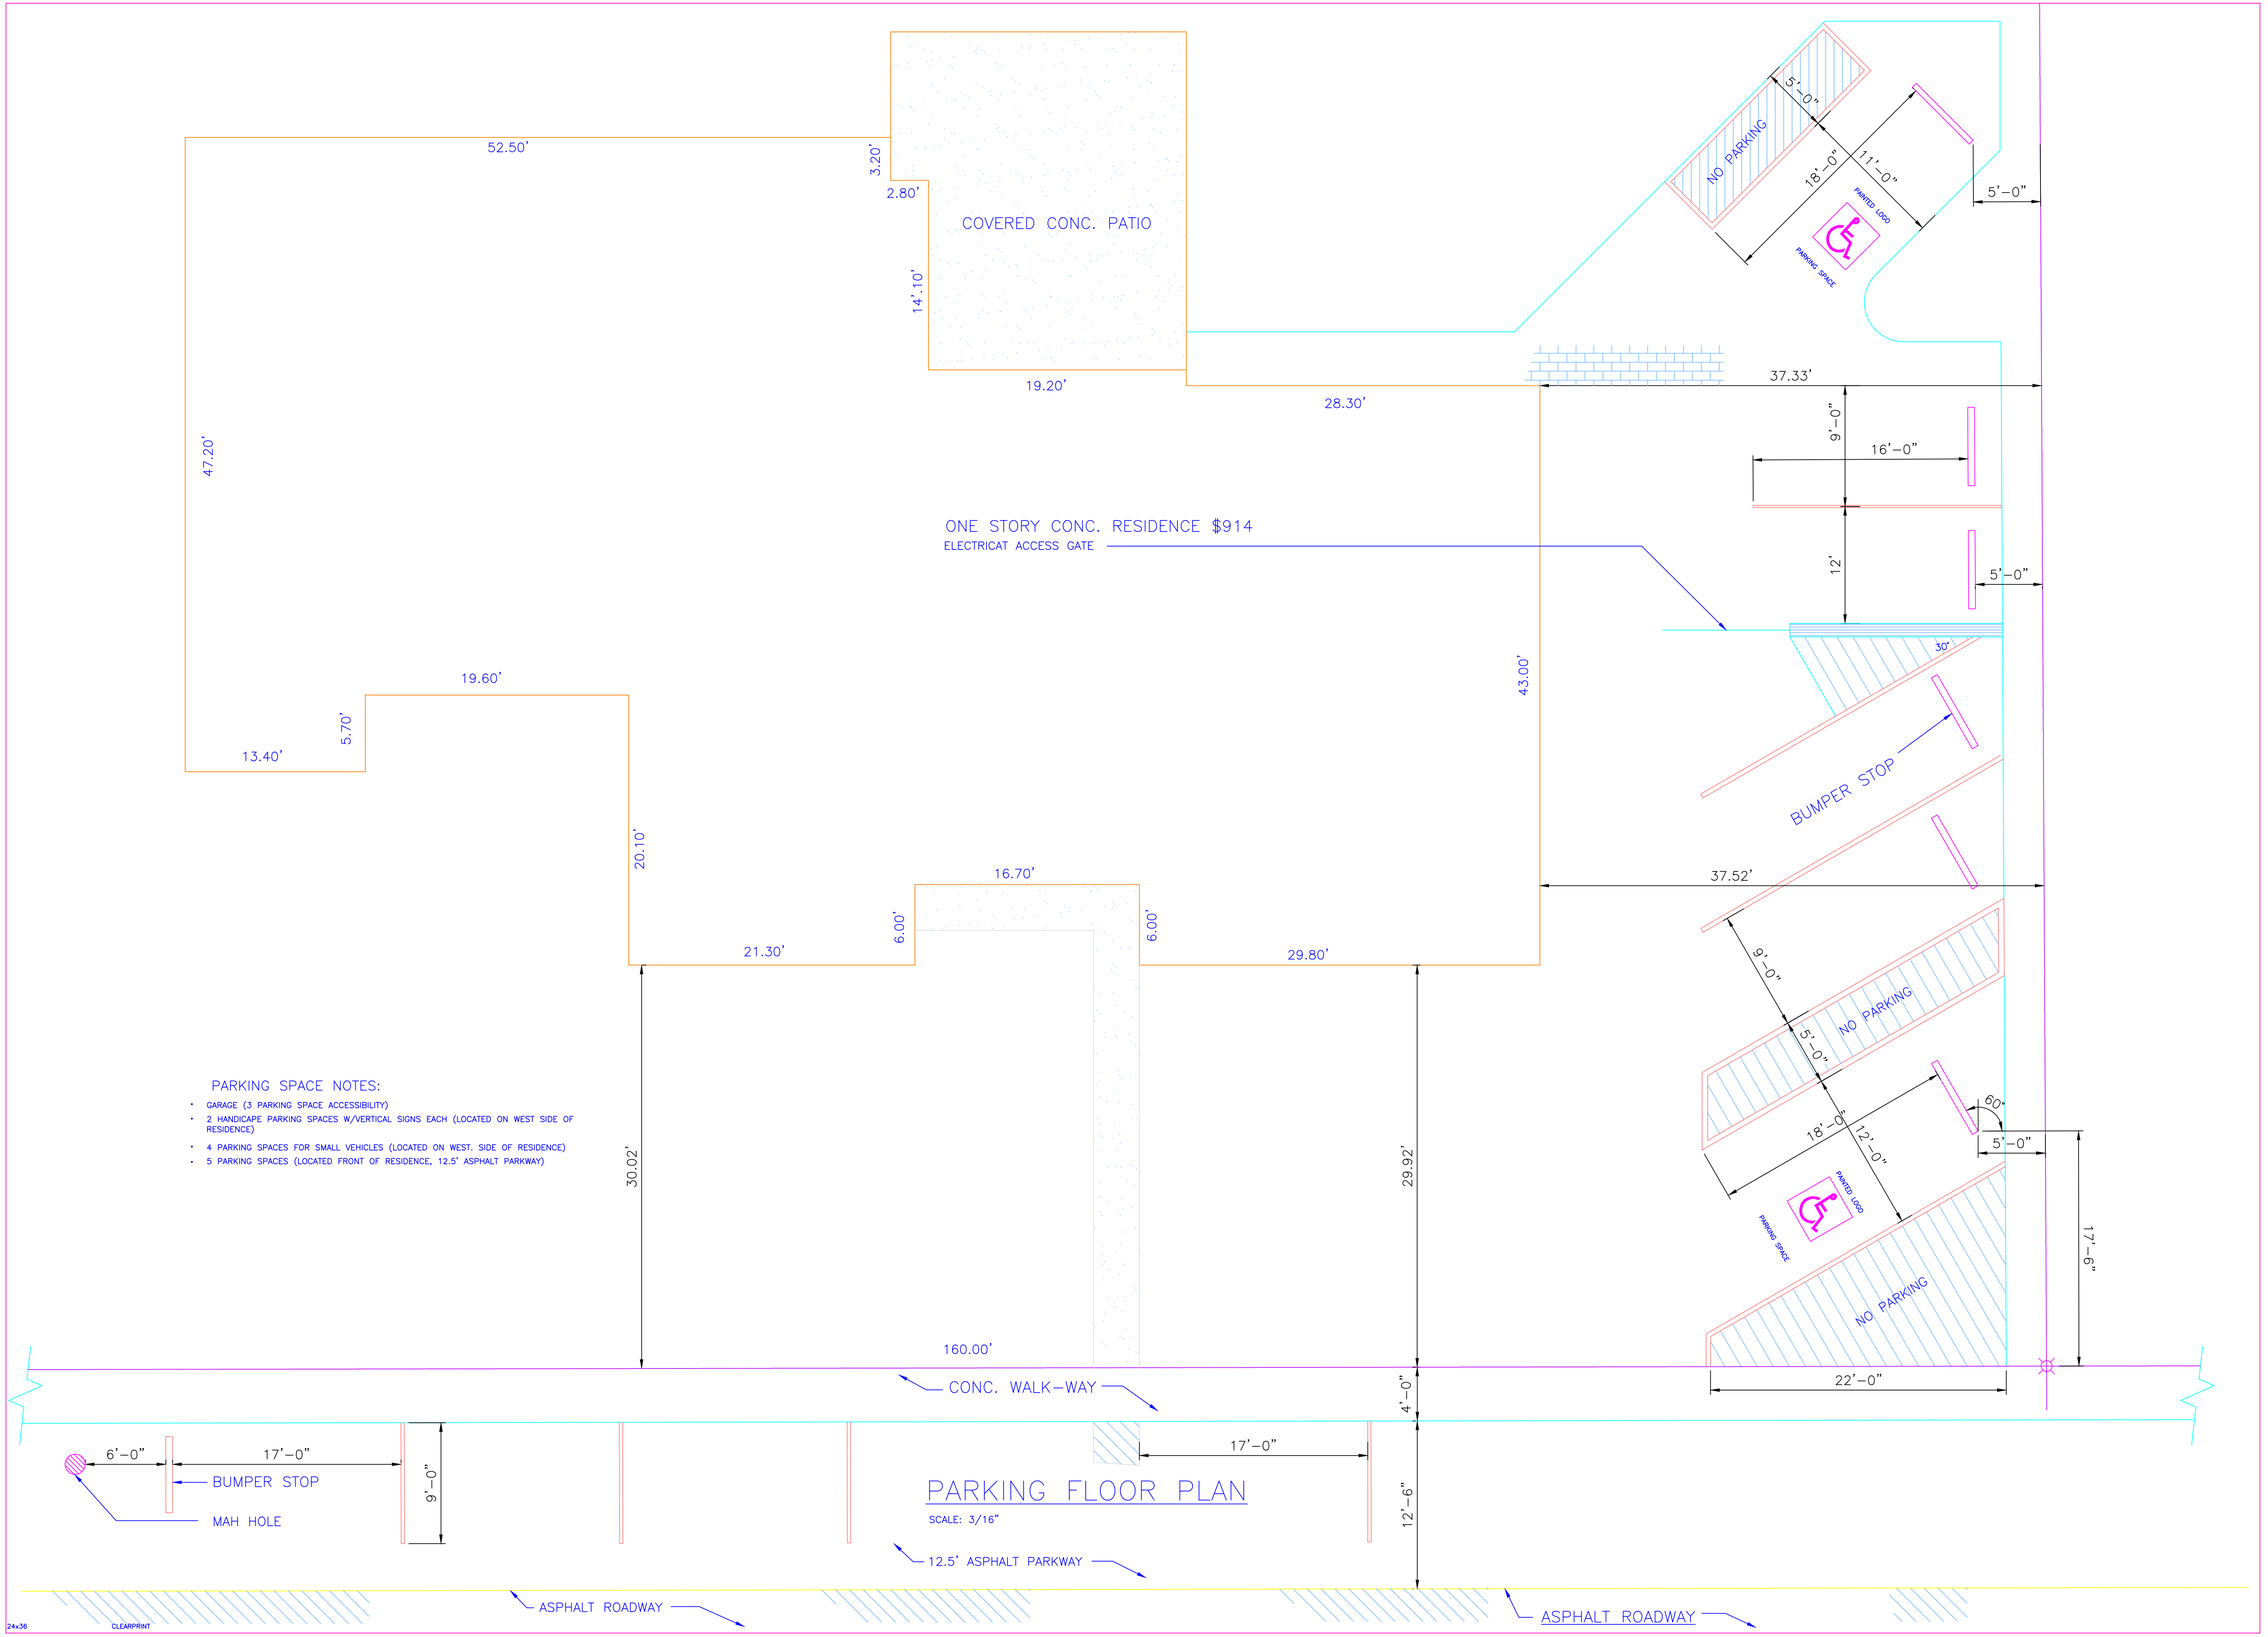

PARKING SPACE NOTES:

- GARAGE (3 PARKING SPACE ACCESSIBILITY)
- 2 HANDICAPE PARKING SPACES W/VERTICAL SIGNS EACH (LOCATED ON WEST SIDE OF RESIDENCE)
- 4 PARKING SPACES FOR SMALL VEHICLES (LOCATED ON WEST. SIDE OF RESIDENCE)
- 5 PARKING SPACES (LOCATED FRONT OF RESIDENCE, 12.5' ASPHALT PARKWAY)

PARKING FLOOR PLAN

SCALE: 3/16"

REVISIONS	BY

914 NORTH EAST SECOND STREET LLC

914 N.E 2 st. POMPANO BEACH, FLORIDA 33060

Date	
Scale	
Drawn	
Job	
Sheet	
Of	Sheets

24x36 CLEARPRINT