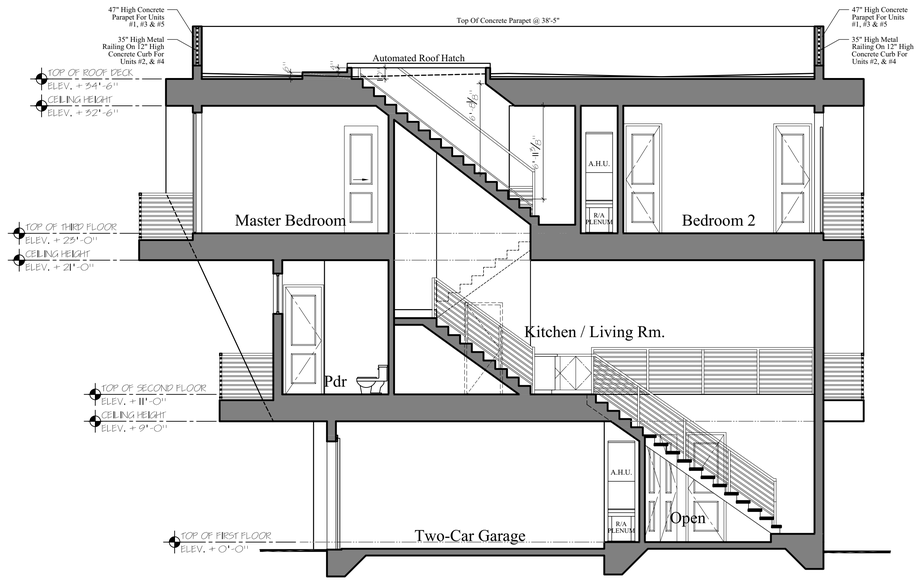

Building Section A-A

Building Section A-A

REVISIONS		
NO.	DATE	DESCRIPTION

N, NW, NE, W, E, SW, SE, S

12th STREET 5-UNIT TOWNHOMES

3232 N.E. 12th Street
Pompano Beach, Florida 33062

THE BENEDICT BULLOCK GROUP, PA (TBBG) ARCHITECTURE & PLANNING HEREBY RESERVES ITS COPYRIGHT AND OTHER PROPERTY RIGHTS IN THESE PLANS, IDEAS, AND DESIGNS. SAME SHALL NOT BE REPRODUCED, CHANGED, OR COPIED IN ANY FORM OR MANNER, NOR SHALL BE ASSIGNED TO ANY THIRD PARTY WITHOUT FIRST OBTAINING WRITTEN PERMISSION FROM TBBG. CONTRACTOR SHALL CHECK AND VERIFY ALL DIMENSIONS ON SITE PRIOR TO CONSTRUCTION. THESE DRAWINGS MUST NOT BE SCALED.

The Benedict Bullock Group, PA
ARCHITECTURE ■ PLANNING
1525 NW 3RD STREET, SUITE NO-1
DEERFIELD BEACH, FLORIDA 33442
(954) 570-9500, FAX (954) 570-9550
www.thebenedictgroup.com Lic. No. AA 26003089

STATE OF FLORIDA · BRIAN IRA BULLOCK · AR95754

Brian Bullock
Architect
AR 95754

SHEET DESCRIPTION

BUILDING SECTION A-A

SCALE 3/32"=1'-0" | DRAWING NUMBER A-7
DATE 04-12-2022
DRAWN & CHECKED AS
JOB NUMBER BM2206

Digitally signed by Brian Bullock
DN: c=US, st=Florida, l=Deerfield Beach, o=The Benedict Bullock Group, P.A., cn=Brian Bullock, email=[redacted]
Location: DEERFIELD BEACH
Date: 2022.05.02 14:54:03 -04'00'
Adobe Acrobat version: 2022.001.20117

DRC
PZ22-12000015
6/15/2022