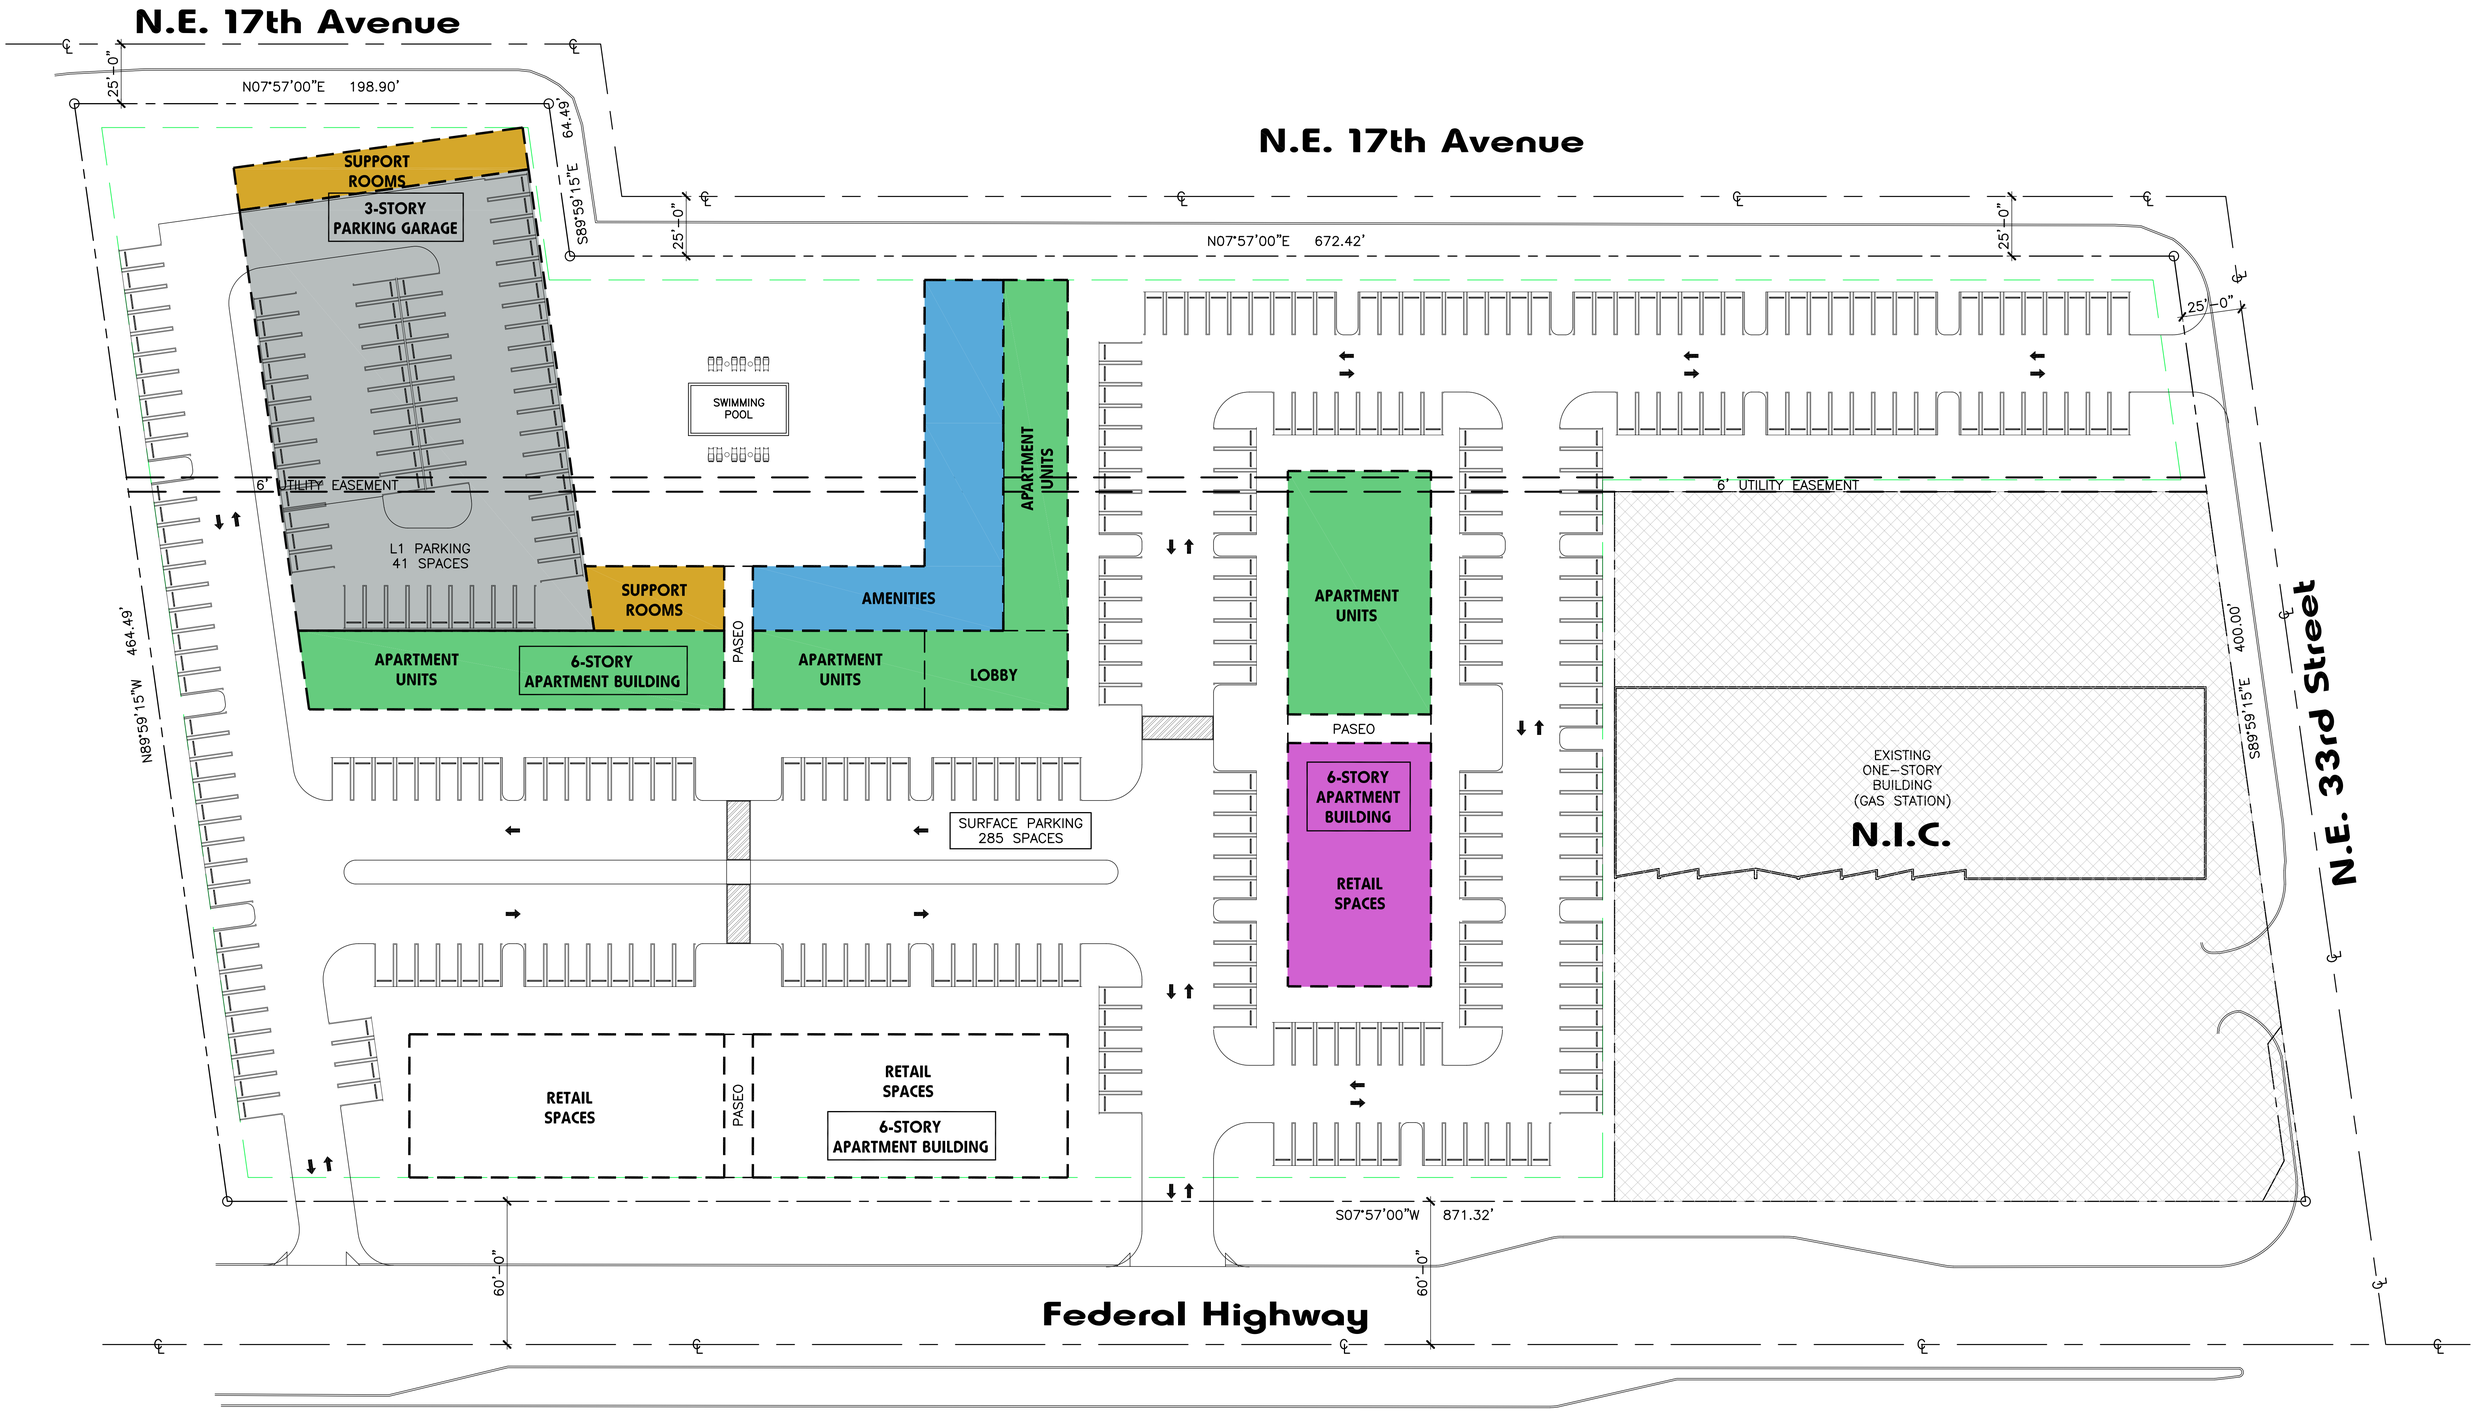

MODIS architects
© Copyright 2015 | MODIS ARCHITECTS, LLC | All Rights Reserved
4955 SW 75th Avenue
Miami, Florida 33155
T. 786.879.8882
F. 786.350.1515
www.modisarchitects.com

NOTE:
THIS CONCEPTUAL SITE PLAN WAS PRODUCED WITHOUT THE USE OF A CAD SURVEY. BOUNDARY/PROPERTY LINE DIMENSIONS, EXISTING BUILDINGS, CURBS, PARKING, ENTRANCE/EXIT DRIVEWAYS, AND LOCATION OF EASEMENTS SHOWN ARE ESTIMATES ONLY AND ARE BASED ON WHAT CAN BE DECIPHERED FROM THE AVAILABLE IMAGE OF THE SURVEY.

3151 N. Federal Highway - Mixed Use

Pompano Beach, Florida

CONCEPTUAL DESIGN SCHEME
SITE PLAN

19006
04/16/2019

DRC
PZ20-05000003
4/21/21

DRC
PZ20-05000003
6/3/20