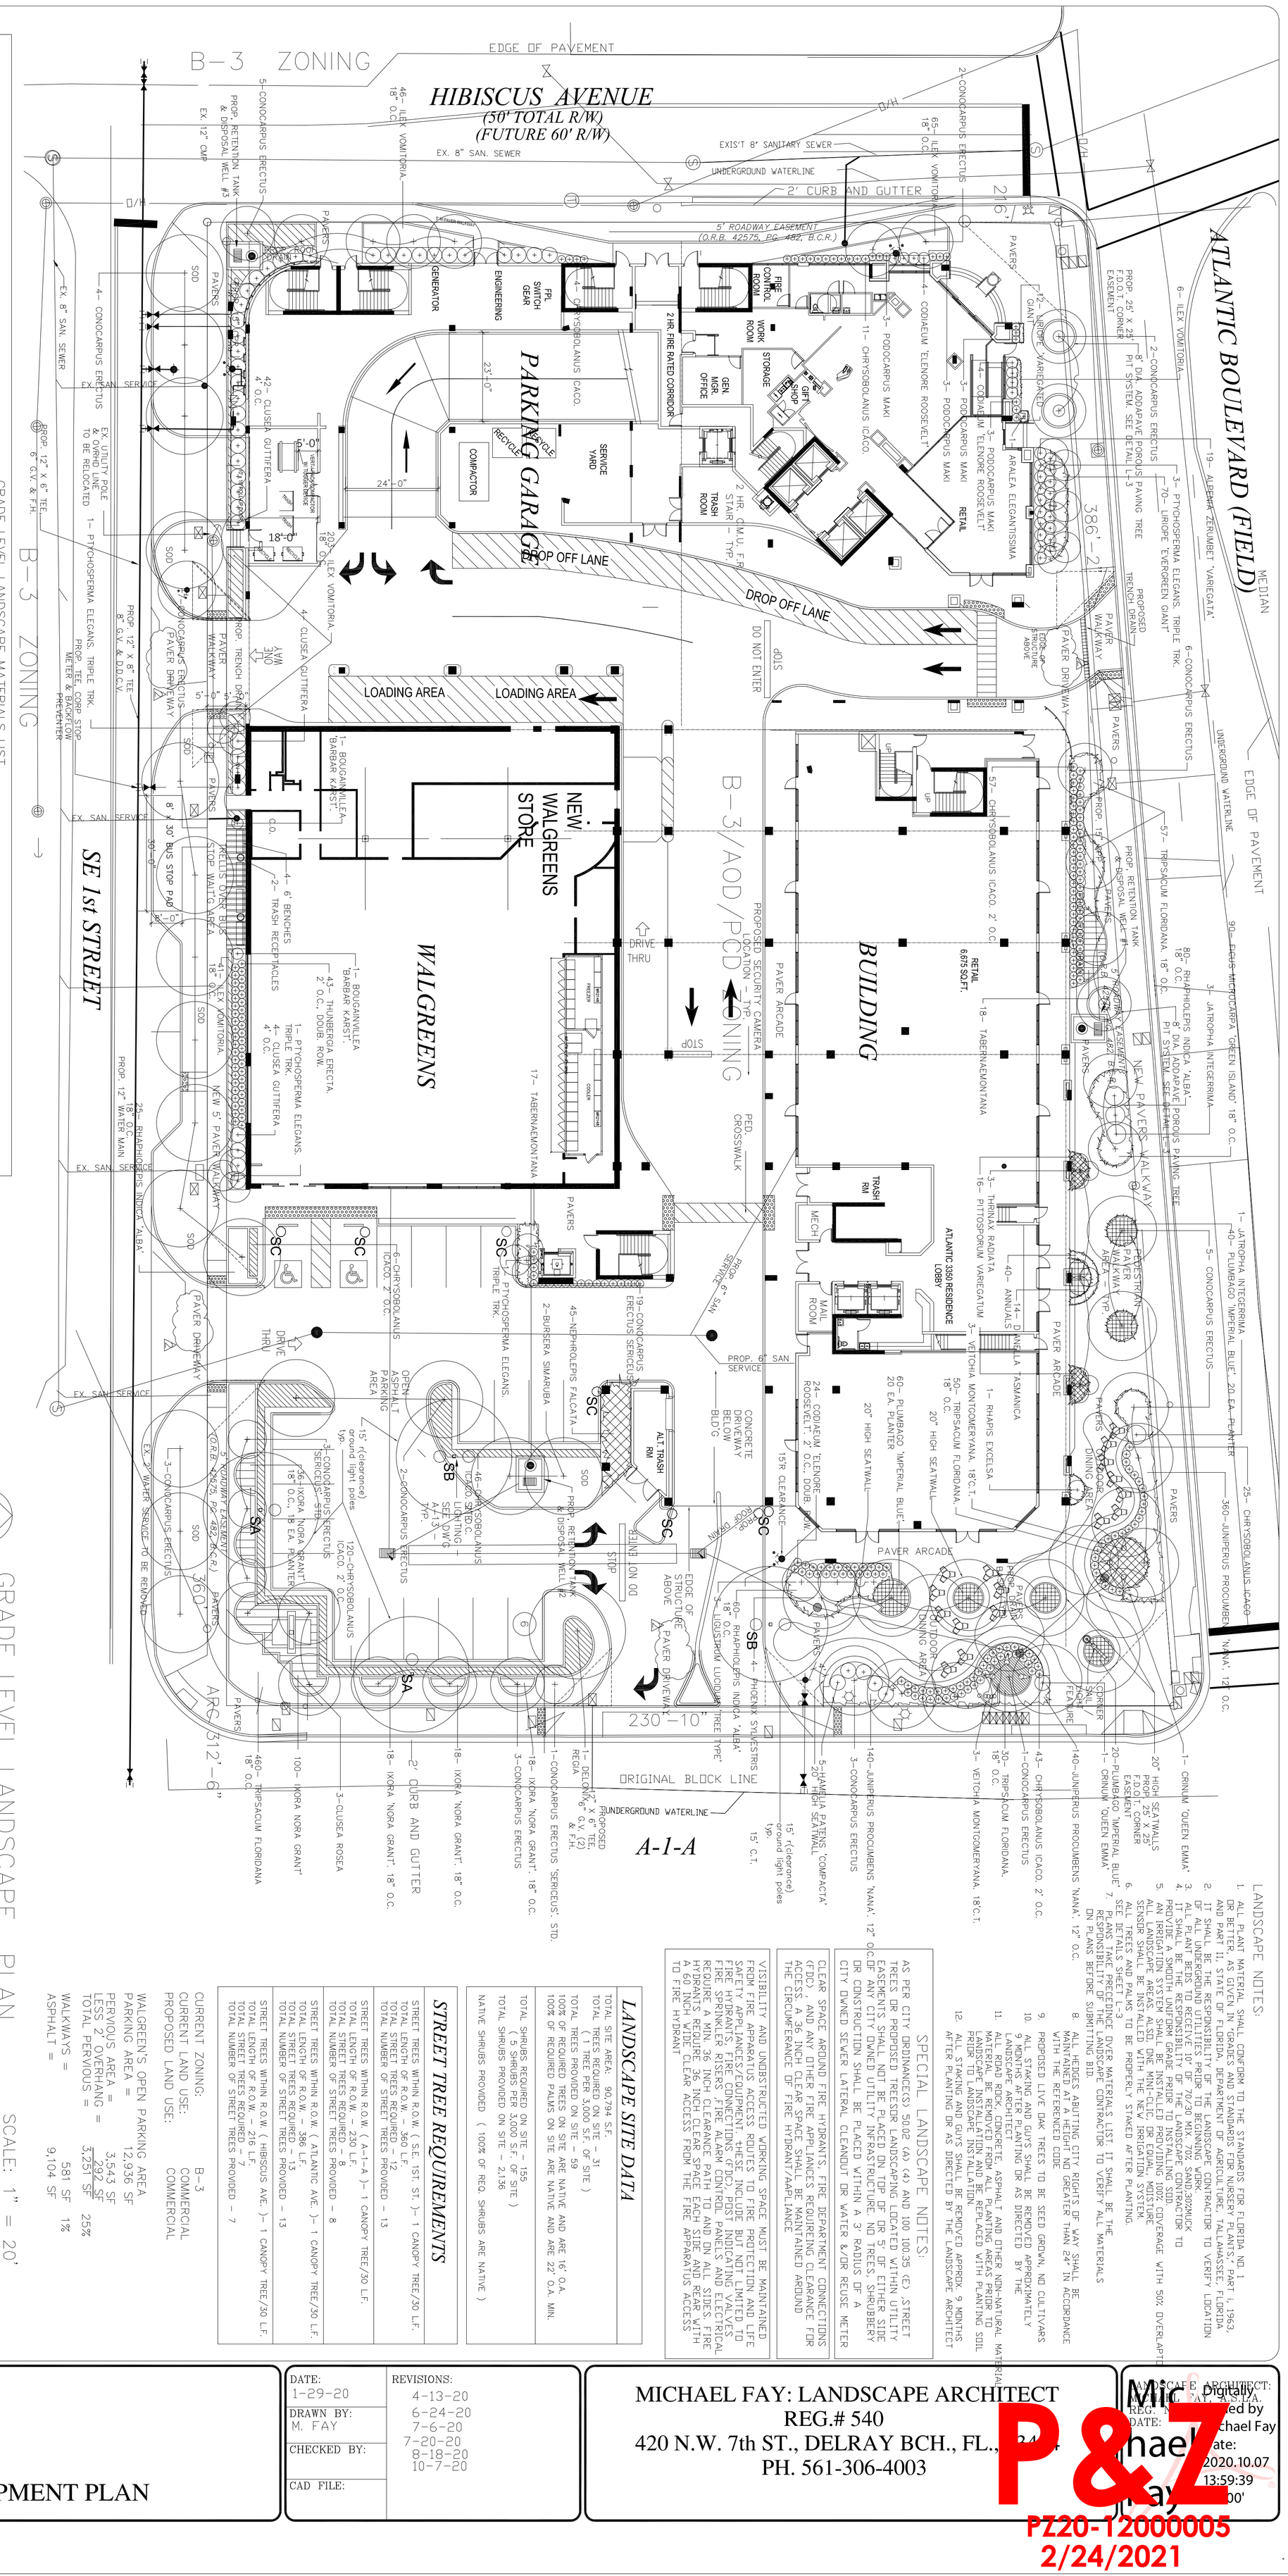

QUANTITY	SCIENTIFIC NAME	(COMMON NAME)	SPECIFICATIONS	NATIVE
	TREES AND PALMS			
4	PHOENIX SYLVESTRIS	(SYLVESTER PALM)	15' C.T., B&B, MATCHING, 23' O.A.,	NO
1	DELONIX REGIA	(ROYAL POINCIANA)	16' O.A. X 7-8' SPR., 3 1/2" CALIP.,	NO
2	BURSERA SIMARUBA	(GUMBO LIMBO)	7-8' SPR., 3 1/2" CALIP.	YES
4	CONOCARPUS ERECTUS 'SERICEUS'	(SILVER BUTTONWOOD)	8-10" SPR., MULTI-TRUNK	YES
6	PTYCHOSPERMA ELEGANS	(ALEXANDER PALM)	10' O.A. X 8-10' SPR., MULTI-TRK. @16' O.A. B&B, 22' O.A.	YES
3	LIGUSTRUM LUCIDUM 'TREE TYPE'		TRIPLE TRK., @16' O.A. B&B, 22' O.A.	NO
3	CLUSEA ROSEA	(PITCH APPLE)	10' X 9-10' SPR., MULTI-TRK.	NO
6	VEITCHIA MONTGOMERYANA	(MONTGOMERY PALM)	16' O.A. X 7-8' SPR., 4" DBH., B&B	YES
3	THRINAX RADIATA	(FLORIDA THATCH PALM)	@18' C.T., B&B, 24' O.A	NO
27	CONOCARPUS ERECTUS	(GREEN BUTTONWOOD)	8' O.A., TRIPLE TRUNK, B&B, 4' C.T.	YES
			16' O.A. X 7-8' SPR., 3 1/2" DBH., MATCHING	YES
	SHRUBS, EXOTICS & VINES			
190	IXORA 'NORA GRANT'	(NORA GRANT IXORA)	24" O.A., X 24" SPR.,2' O.C.	NO
165	RHAPHIOLEPIS INDICA 'ALBA'	(DWARF INDIA HAWTHORN)	15-18" SPR., 18" O.C.	NO
312	CHRYSOBOLANUS ICACO	(COCOPLUM)	24" O.A., X 24" SPR., 2' O.C.	YES
35	TABERNAEMONTANA	(PINWHEEL JASMINE)	24" O.A. X 24" SPR., 2' O.C.	YES
45	NEPHROLEPIS FALCATA	(MACHO FERN)	24" X 24" SPR., 2' O.C.	NO
19	CONOCARPUS ERECTUS 'SERICEUS'	(SILVER BUTTONWOOD)	24" O.A X 24" SPR., 2' O.C.	YES
5	HAMELIA PATENS 'COMPACTA'	(DWARF FIREBUSH)	24" O.A X 24" SPR., 2' O.C.	YES
2	CRINUM 'QUEEN EMMA'	(RED CRINUM LILY)	4-5' SPR.	NO
597	TRIPSACUM FLORIDANA	(FLORIDA GAMA GRASS)	18" O.A. X 18" SPR., 18" O.C.	NO
14	DIANELLA TASMANICA	(FLAX LILY)	18" SPR., 18" O.C.	NO
4	JATROPHA INTEGERRIMA	(DWARF JATROPHA)	4-5' O.A. X 4-5' SPR., 24" O.C.	NO
120	PLUMBAGO 'IMPERIAL BLUE'	(LEADWORT)	18" O.A. X 18" SPR., MULTI-STK., B&B, CLUMP	NO
1	RHAPIS EXCELSA	(LADY PALM)	5' O.A. X 4' SPR., MULTI-STK., B&B	NO
32	CODIAEUM 'ELENORE ROOSEVELT'	(ELENORE ROOSEVELT CROTON)	42" X 30" SPR., 30" O.C.	NO
90	FICUS MICROCARPA 'GREEN ISLAND'	(GREEN ISLAND FIG)	15-18" SPR., 18" O.C.	NO
16	PITTOSPORUM VARIEGATUM	(VARIEGATED PITTOSPROUM)	24" O.A. X 24" SPR., 2' O.C.	NO
2	BOUGAINVILLEA 'BARBARA KARST'		8' TRL.	NO
43	THUNBERGIA ERECTA	(KINGS MANTLE)	24" O.A. X 24" SPR., 2' O.C.	NO
50	CLUSEA GUTTIFERA	(SMALL LEAF CLUSEA)	6' O.A. X 4' SPR., 4' O.C.	YES

QUANTITY	SCIENTIFIC NAME	(COMMON NAME)	SPECIFICATIONS
	SHRUBS, EXOTICS AND VINES CONT.		
361	ILEX VOMITORIA 'STOKES DWARF'		12-15" SPR., 18" O.C.
12	PODOCARPUS MAKI		42" O.A. X 24" SPR., 2' O.C.
1	ARALEA ELEGANTISSIMA	(FALSE ARALIA)	8' O.A. MULTI-STK., B&B
19	ALPENIA ZERUMBET 'VARIEGATA'	(VARIEGATED SHELL GINGER)	36" SPR., 3' O.C.
	GROUND COVER, ANNUALS & SOD		
40	ANNUALS	(AZTEC GRASS)	6" POTS, 12" O.C.
12	LIRIOPE 'VARIEGATED GIANT'	(GIANT LILYTURF)	12" SPR., 12" O.C.
70	LIRIOPE EVERGREEN GIANT		12" SPR., 12" O.C.
640	JUNIPERUS PROCUMBENS 'NANA'		12" SPR., 12" O.C.
	ST. AUGUSTINE 'FLORITAM' VAR SOD		FULL SOD WHERE SPECIFIED

QUANTITY	SCIENTIFIC NAME	(COMMON NAME)	VALUE	NATIVE
4	PHOENIX SYLVESTRIS	(SYLVESTER PALM)	$16,500 INSTALLED	NO
1	DELONIX REGIA	(ROYAL POINCIANA)	$550 INSTALLED	NO
2	BURSERA SIMARUBA	(GUMBO LIMBO)	$1,500 INSTALLED	YES
4	CONOCARPUS ERECTUS 'SERICEUS'	(SILVER BUTTONWOOD)	$1,100 INSTALLED	YES
6	PTYCHOSPERMA ELEGANS	(ALEXANDER PALM)	$3,300 INSTALLED	NO
3	LIGUSTRUM LUCIDUM 'TREE TYPE'		$3,135 INSTALLED	NO
6	CLUSEA ROSEA	(PITCH APPLE)	$3,600 INSTALLED	YES
3	VEITCHIA MONTGOMERYANA	(MONTGOMERY PALM)	$2,400 INSTALLED	NO
27	THRINAX RADIATA	(FLORIDA THATCH PALM)	$1,650 INSTALLED	YES
	CONOCARPUS ERECTUS	(GREEN BUTTONWOOD)	$20,250 INSTALLED	YES
			TOTAL VALUE - $53,985.00	

QUANTITY	SCIENTIFIC NAME	(COMMON NAME)	SPECIFICATIONS	NATIVE
	SHRUBS, EXOTICS AND VINES CONT.			
361	ILEX VOMITORIA 'STOKES DWARF'		12-15" SPR., 18" O.C.	NO
12	PODOCARPUS MAKI		42" O.A. X 24" SPR., 2' O.C.	YES
1	ARALEA ELEGANTISSIMA	(FALSE ARALIA)	8' O.A. MULTI-STK., B&B	NO
19	ALPENIA ZERUMBET 'VARIEGATA'	(VARIEGATED SHELL GINGER)	36" SPR., 3' O.C.	NO
	GROUND COVER, ANNUALS & SOD			
40	ANNUALS	(AZTEC GRASS)	6" POTS, 12" O.C.	NO
12	LIRIOPE 'VARIEGATED GIANT'	(GIANT LILYTURF)	12" SPR., 12" O.C.	YES
70	LIRIOPE EVERGREEN GIANT		12" SPR., 12" O.C.	NO
640	JUNIPERUS PROCUMBENS 'NANA'		12" SPR., 12" O.C.	NO
	ST. AUGUSTINE 'FLORITAM' VAR SOD		FULL SOD WHERE SPECIFIED	YES

SHEET NO.	L-1
OF	3
DRAWING FILE NO.	

PROJECT:
ATLANTIC 3350
3350 ATLANTIC BLVD.
POMPANO BEACH, FLORIDA

LANDSCAPE DEVELOPMENT PLAN

DATE:	1-29-20
DRAWN BY:	M. FAY
CHECKED BY:	
CAD FILE:	

REVISIONS:
4-13-20
6-24-20
7-6-20
7-20-20
8-18-20
10-7-20

MICHAEL FAY: LANDSCAPE ARCHITECT
REG.# 540
420 N.W. 7th ST., DELRAY BCH., FL., 33444
PH. 561-306-4003

LANDSCAPE ARCHITECT:
MICHAEL FAY, A.S.L.A.
REG. NO. 540
DATE:
Digitally signed by Michael Fay
Date: 2020.10.07 13:59:39 -04'00'

P&Z
PZ20-12000005
2/24/2021