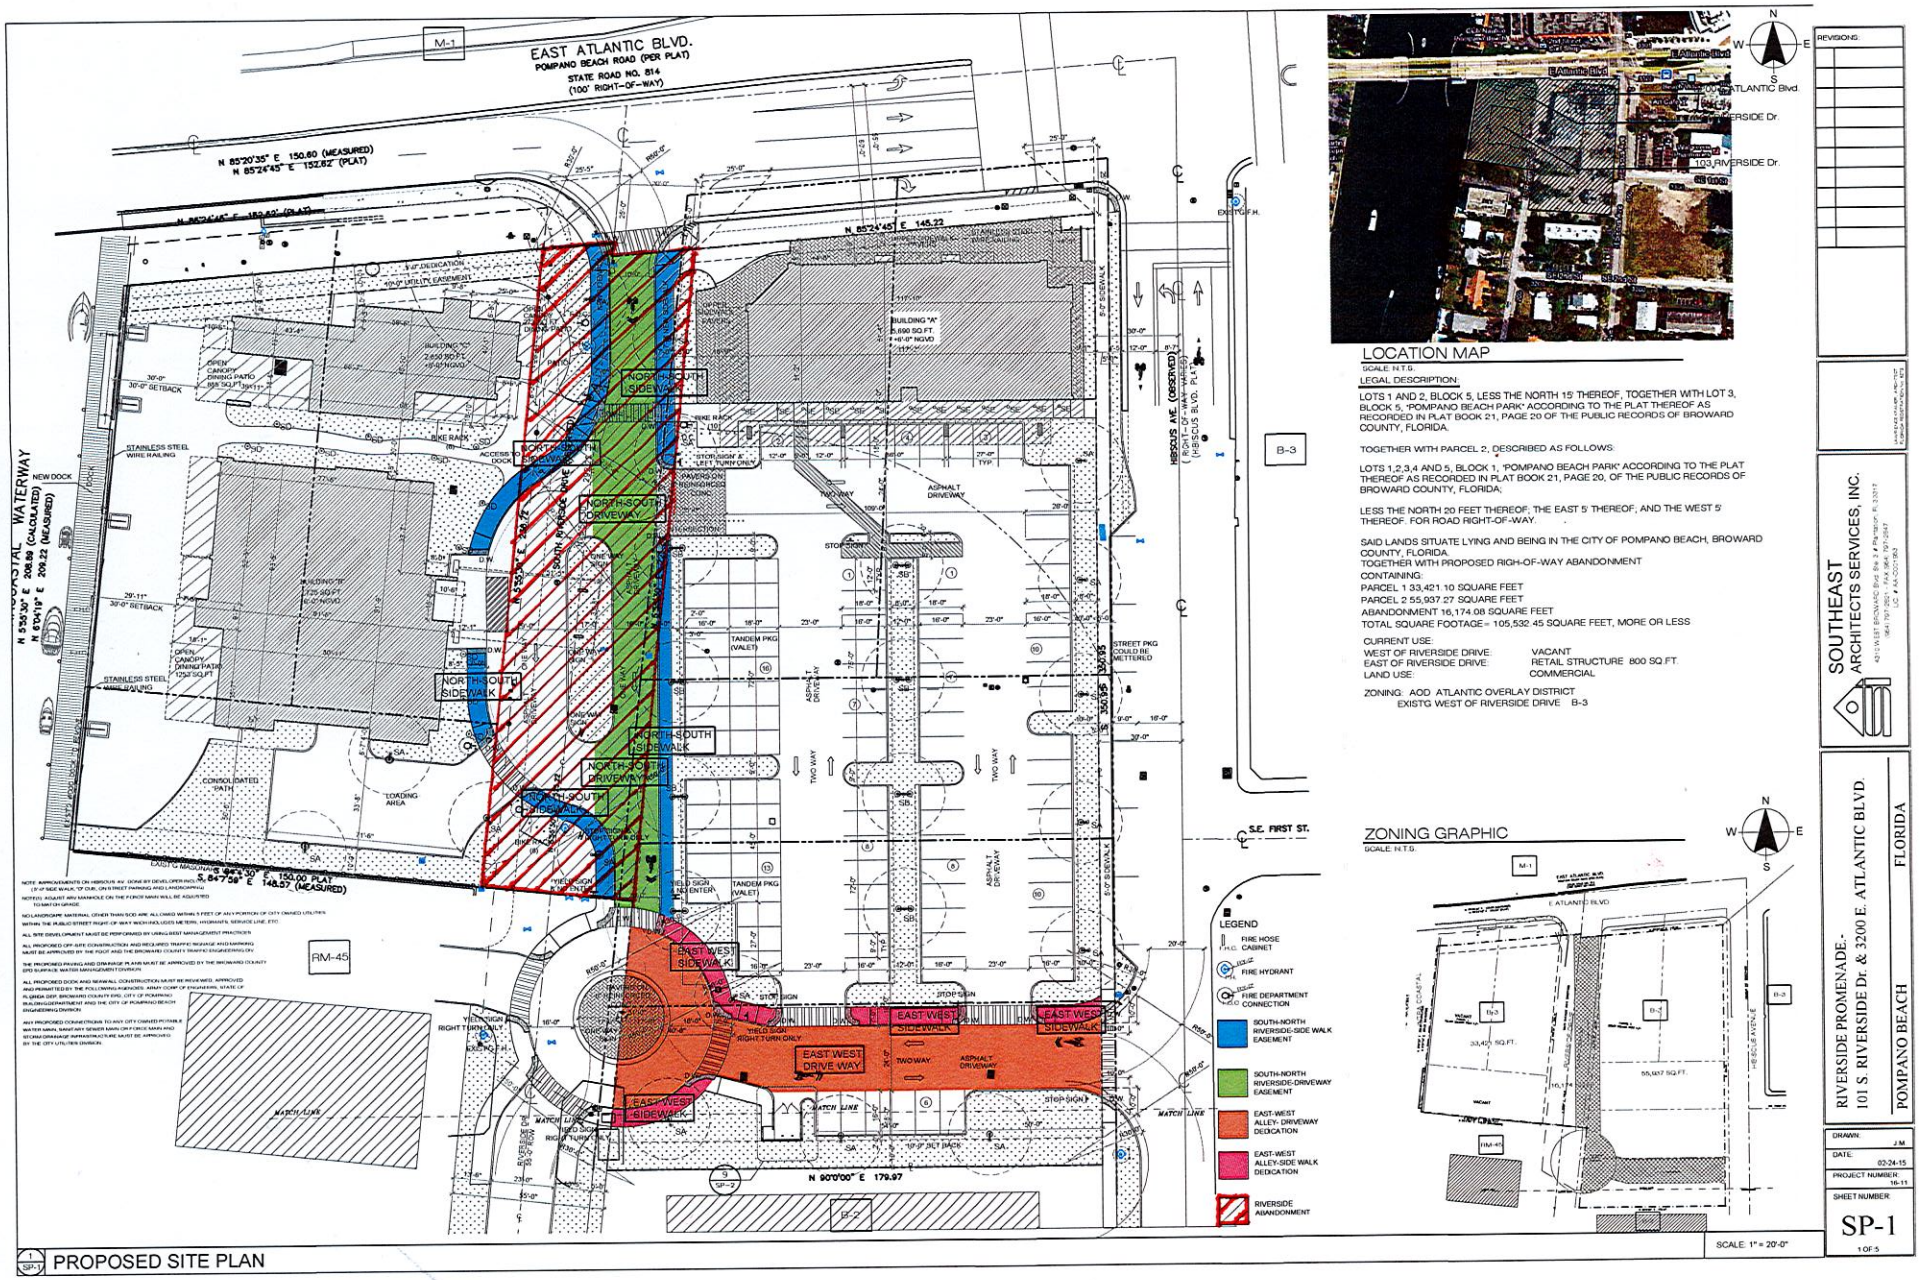Site Plan with Color-coded Easements & Dedications